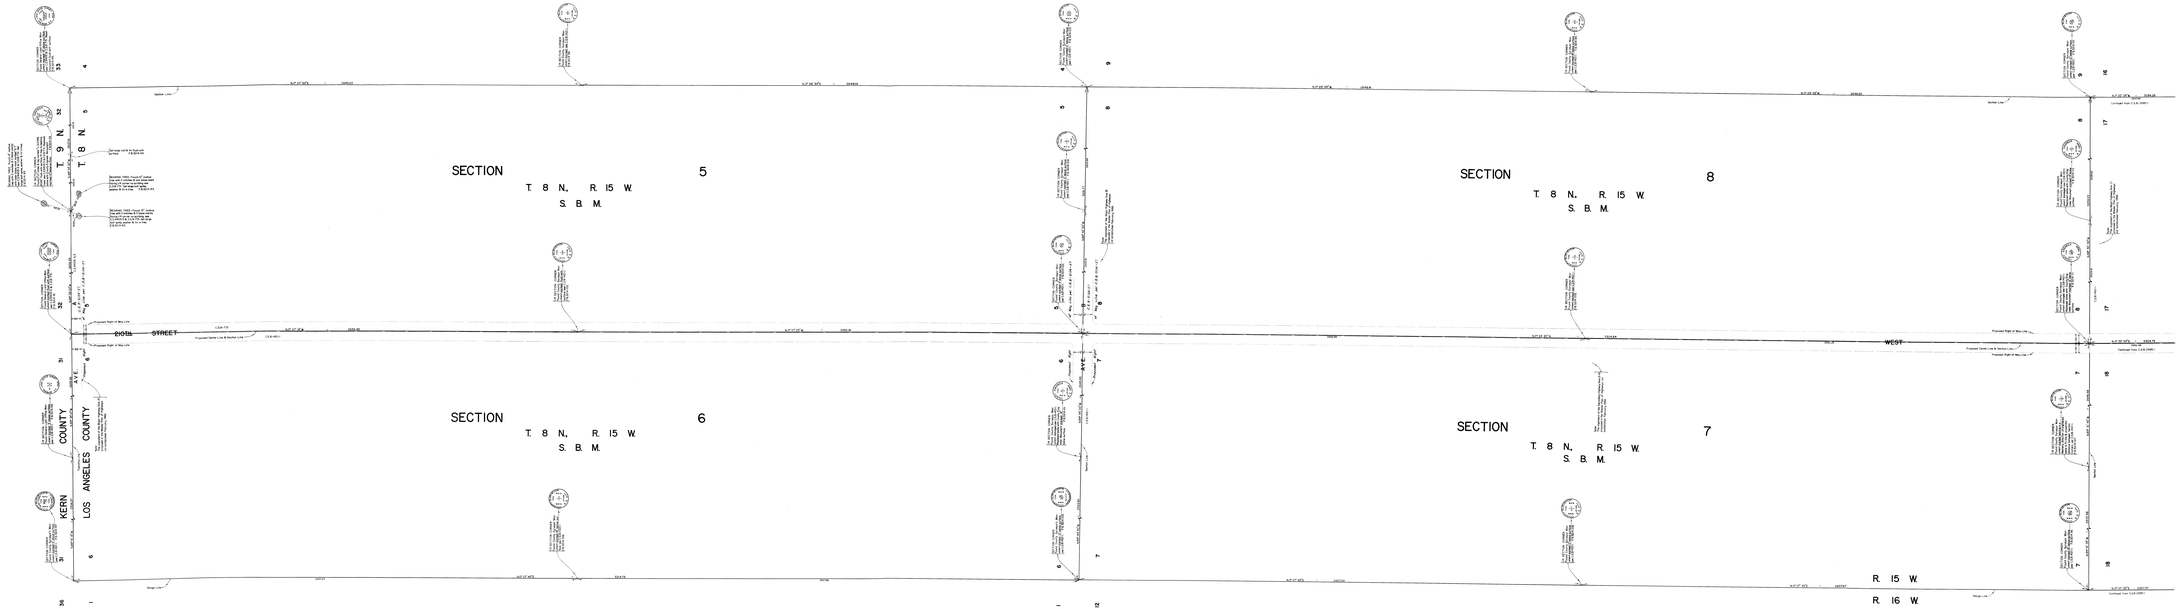

CSB-2985-2
A3 OF A3

CSB-2985-2
A2 OF A3

CSB-2985-2
A1 OF A3

COUNTY OF LOS ANGELES
MAP OF
210TH STREET WEST
FROM
AVENUE E
TO
AVENUE A

COUNTY SURVEYOR'S MAP NO. B-2985
SHEET NO. 2 OF 2 SHEETS
SCALE- 1 INCH = 100 FT.

JOB NUMBER 00946.52

JOHN A. LAMBIE - COUNTY ENGINEER
SURVEYED 1945

SURVEYED ON REQUEST OF THE REGIONAL PLANNING COMMISSION DATED MAY 1, 1945 AND ADOPTED BY LETTER DATED JUNE 1, 1945 AND BY BOARD ORDER DATED DEC. 11, 1945.

BEARINGS ARE BASED ON THE BEARING OF THE SOUTH LINE OF SECTION 33, T. 9 N., R. 15 W., S.B.M. AS SHOWN ON PARCEL MAP 2-2.

CREW

FIELD WORK BY ..... S. HALTOUT
OFFICE WORK BY ..... J. J. EDWARDS
CHECKED BY ..... A. E. BARR

1941-73