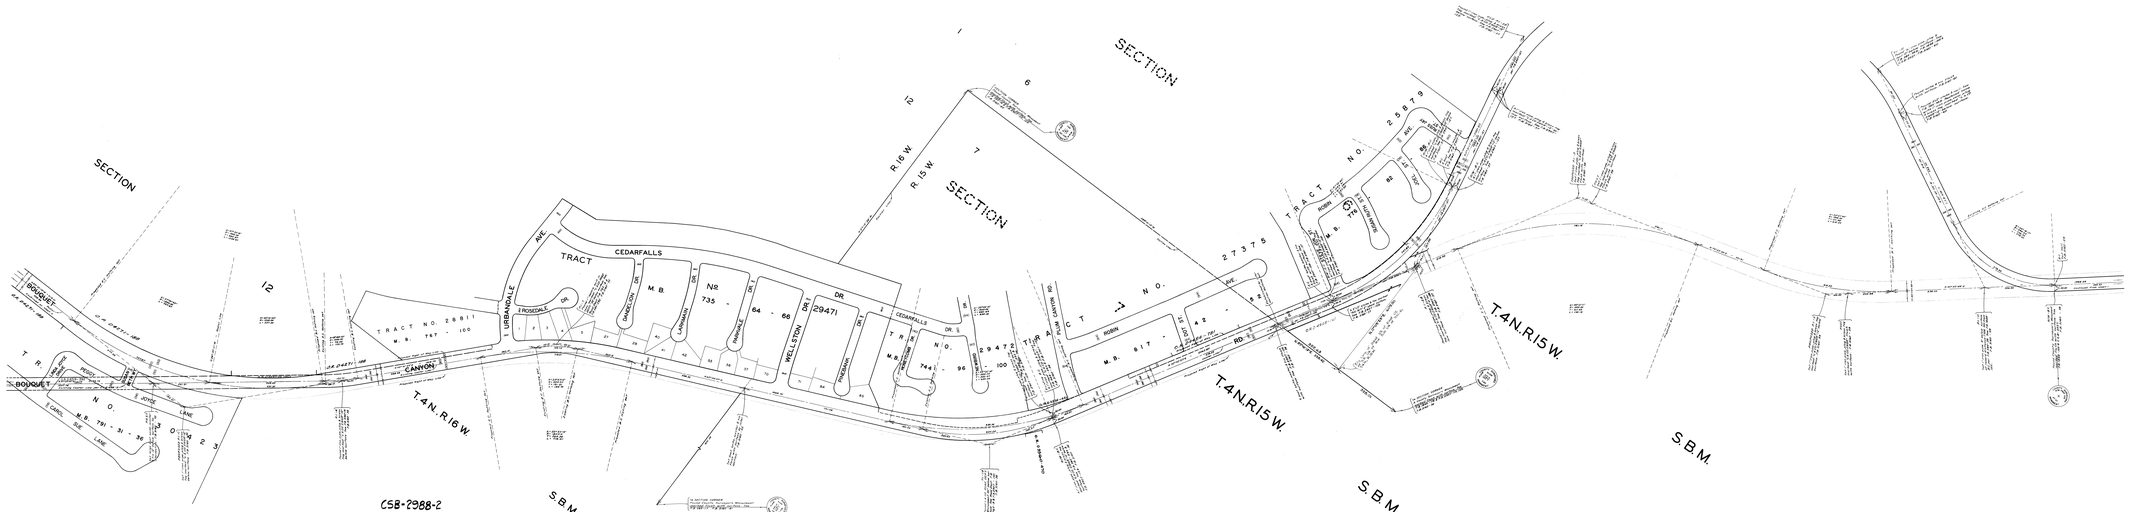

COUNTY OF LOS ANGELES
MAP OF

BOUQUET CANYON ROAD

FROM
VASQUEZ CANYON ROAD
TO
SAN FRANCISQUITO CANYON ROAD

COUNTY SURVEYORS MAP NO. B-2988
SHEET NO. 2 OF 3 SHEETS
SCALE: 1 INCH = 100 FT

JOB NUMBER 0093.21

JOHN A. LAMBIE - COUNTY ENGINEER
SURVEYED OCT-NOV 1984 & MAR-SEPT. 1985

SURVEYED ON REQUEST OF THE REGIONAL PLANNING COMMISSION - UNDER SEC. 7A ORD. 4656 BY LETTERS DATED OCT. 23,1963 AND AUG. 4,1964 AND BY BOARD ORDER DATED AUG. 11,1964

BEARINGS ARE BASED ON THE CALIFORNIA COORDINATE SYSTEM ZONE 7 PER SEC. 8809 PUBLIC RESOURCES CODE SEE C.S. 9422

F.B. 3140 - 1 - 20 & 21 - 79

FIELD WORK BY ..... W. J. VOSS
A. C. GUZADO
OFFICE WORK BY ..... W. J. VOSS
D. S. DOWNS
CHECKED BY ..... W. J. BREMER
M. ANCHILES

1 TRACTS NOTED ON MAP ARE NOT SHOWN ON THE ORIGINAL MAP
2 TRACTS NOTED ON MAP ARE SHOWN ON THE ORIGINAL MAP

CSB-2988-2
A1 OF A3