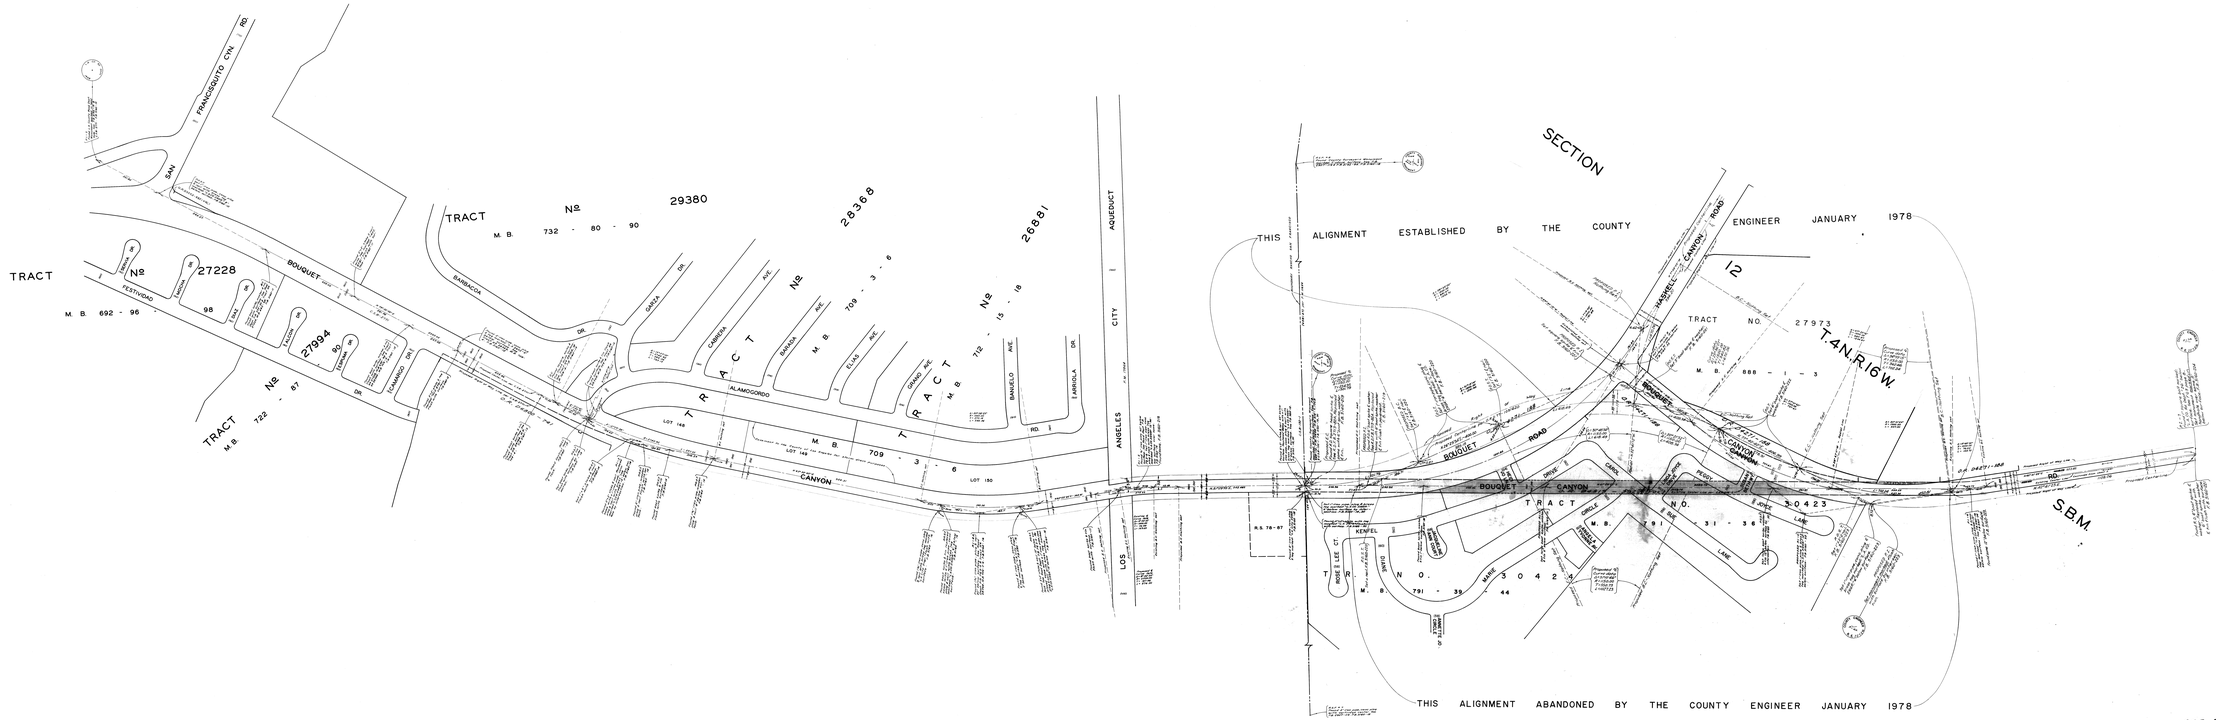

COUNTY OF LOS ANGELES

MAP OF

BOUQUET CANYON ROAD

FROM

VASQUEZ CANYON ROAD

TO

SAN FRANCISQUITO CANYON ROAD

COUNTY SURVEYORS MAP NO. B-2988

SHEET NO. 3 OF 3 SHEETS

SCALE: 1 INCH = 100 FT.

JOB NUMBER 0095.21

JOHN A. LAMBE - COUNTY ENGINEER
SURVEYED OCT. NOV. 1966 & MAY - SEPT. 1965

SURVEYED ON REQUEST OF THE REGIONAL PLANNING COMMISSION UNDER SEC. 79 ORD. 4236 BY LETTERS DATED OCT. 21, 1963 AND AUG. 6, 1964 AND BY BOARD ORDER DATED DEC. 11, 1967

BEARINGS ARE BASED ON THE CALIFORNIA COORDINATE SYSTEM, ZONE 5 PER DIV. OF PUBLIC WORKS, RES. C.S. 8423

F.B. 3180 - 5 - 20 & 23 - 79

FIELD WORK BY ..... W. J. VOGE
R. J. MCCLURE
OFFICE WORK BY ..... G. D. BAILEY
R. S. SOWNS
CHECKED BY ..... W. J. BRONKER
M. KNOWLES

Drawn by: J. Lee 10-78
Engineer Reviewed January 1979 Ver. 1.1 Revised Dated 8-18-78 J.L.