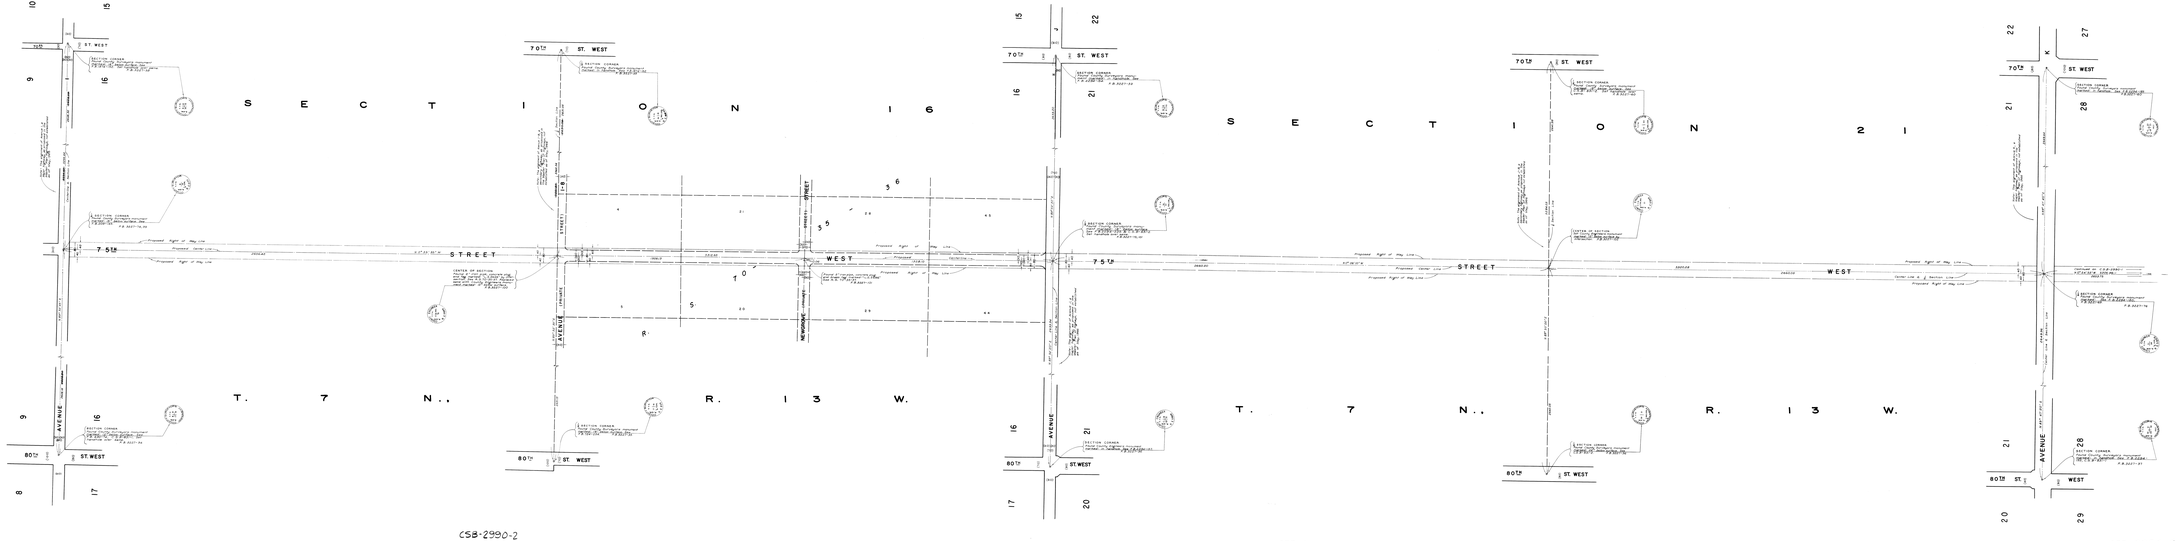

COUNTY OF LOS ANGELES

MAP OF

75TH STREET WEST

FROM

AVENUE I

TO

AVENUE M

COUNTY SURVEYORS MAP NO. B-2990

SHEET NO. 2 OF 3 SHEETS

SCALE - 1 INCH = 100 FT.

JOB NUMBER 2090-81

JOHN A. LAMBE – COUNTY ENGINEER
SURVEYED JUNE AND JULY, 1980

DIRECTIONAL CONNECTION ADOPTED TENTATIVELY PLANNING COMMISSION UNDER SEC. 7A, 3RD KERN, BY LETTER DATED JUNE 1, 1965 AND BY BOARD ORDER DATED DEC. 15, 1965

BEARINGS ARE BASED ON THE BEARING OF THE SOUTHERLY LINE OF SECTION 16 T.7N. R.13W. AS SHOWN ON C.S.B.-B2-1

= N 3237 37'-W

FIELD WORK BY: ..... J. C. PIERCE
DATA PLOTTED BY: ..... J. CHAMBERS
CHECKED BY: ..... W. ASHLEY