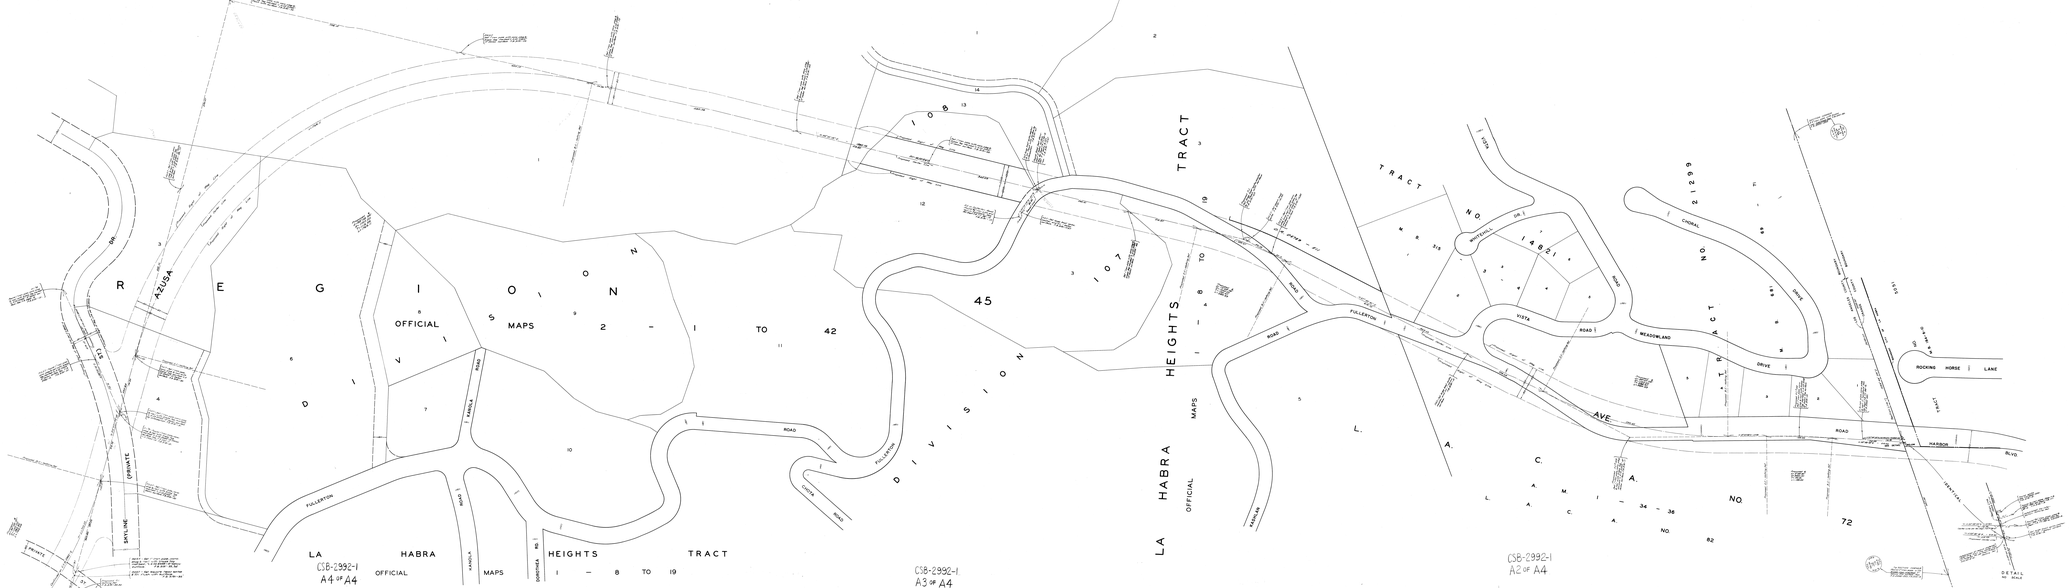

COUNTY OF LOS ANGELES
MAP OF
AZUSA AVENUE
FROM
ORANGE COUNTY BOUNDARY
TO COLIMA ROAD
ANAHEIM AND FUENTE ROAD

COUNTY SURVEYORS MAP NO. B-2992
SHEET NO. 1 OF 5 SHEETS
SCALE - 1 INCH = 50 FT.

JOB NUMBER 1975-57

JOHN A. LAMBIE - COUNTY ENGINEER
SURVEYED JUNE 1964 JAN. 1965

SURVEYED ON REQUEST OF THE REGIONAL PLANNING COMMISSION, ON JUNE 1, 1964 AND ORD. 4384, BY LETTER DATED MAY 1, 1964 AND BY LETTER DATED MAY 1, 1964 AND MAY 1, 1965

ALL DISTANCES ARE BASED ON THE CALIFORNIA COORDINATE SYSTEM ZONE 7 PER SEC. 8805 PUBLIC RESOURCES CODE 1955 C.S. 3663

F. B. 3181 - 3177

FIELD WORK BY ..... J. P. MENNE
OFFICE WORK BY ..... J. P. MENNE
R. R. BURNS
CHECKED BY ..... F. CERVER
R. SANDER

FILED MAY 25, 1965
J. M. Mathews

DETAIL
NO. SCALE

Copyright (2000) County of Los Angeles Co. Tax Ass. (CA)

CSB-2992-1