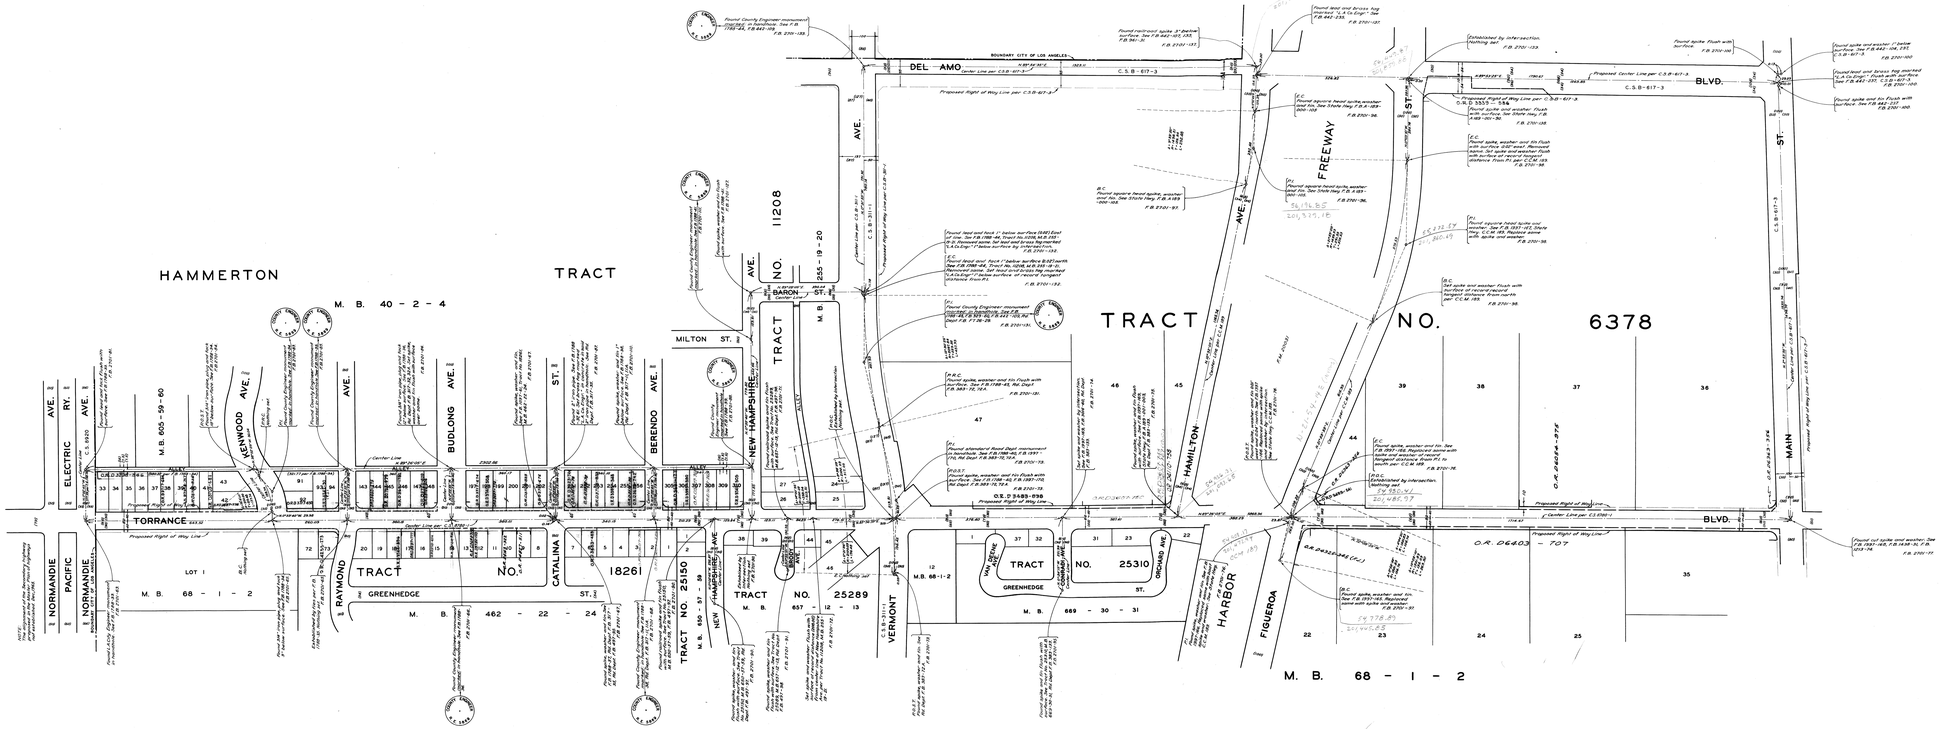

COUNTY OF LOS ANGELES
MAP OF
TORRANCE BOULEVARD
FROM
MAIN STREET
TO
NORMANDIE AVENUE
COUNTY SURVEYORS MAP NO. B-2993
SCALE: 1 INCH = 100 FT.

JOB NUMBER 0096.60

JOHN A. LAMBIE - COUNTY ENGINEER
SURVEYED DEC., 1964 - JULY, 1965

IM-26

SURVEYED ON REQUEST OF THE REGIONAL PLANNING COMMISSION UNDER SEC. 79, ORD. 4099, BY LETTER DATED JAN. 21, 1965 AND BY BOARD ORDER DATED DEC. 11, 1951

BEARINGS ARE BASED ON THE BEARING OF TORRANCE BLVD. AS SHOWN ON C.S. 8780 - 1

F.B. 2701 - 81 - 100, 109 - 140

FIELD WORK BY..... W.A. RICHARDS
OFFICE WORK BY.... G.L. LUDVICKSON
CHECKED BY..... M. ASHLEY

FILED - MAY 20, 1966
H. H. Dalton

CSB-2993
A2 OF A2

CSB-2993
A1 OF A2