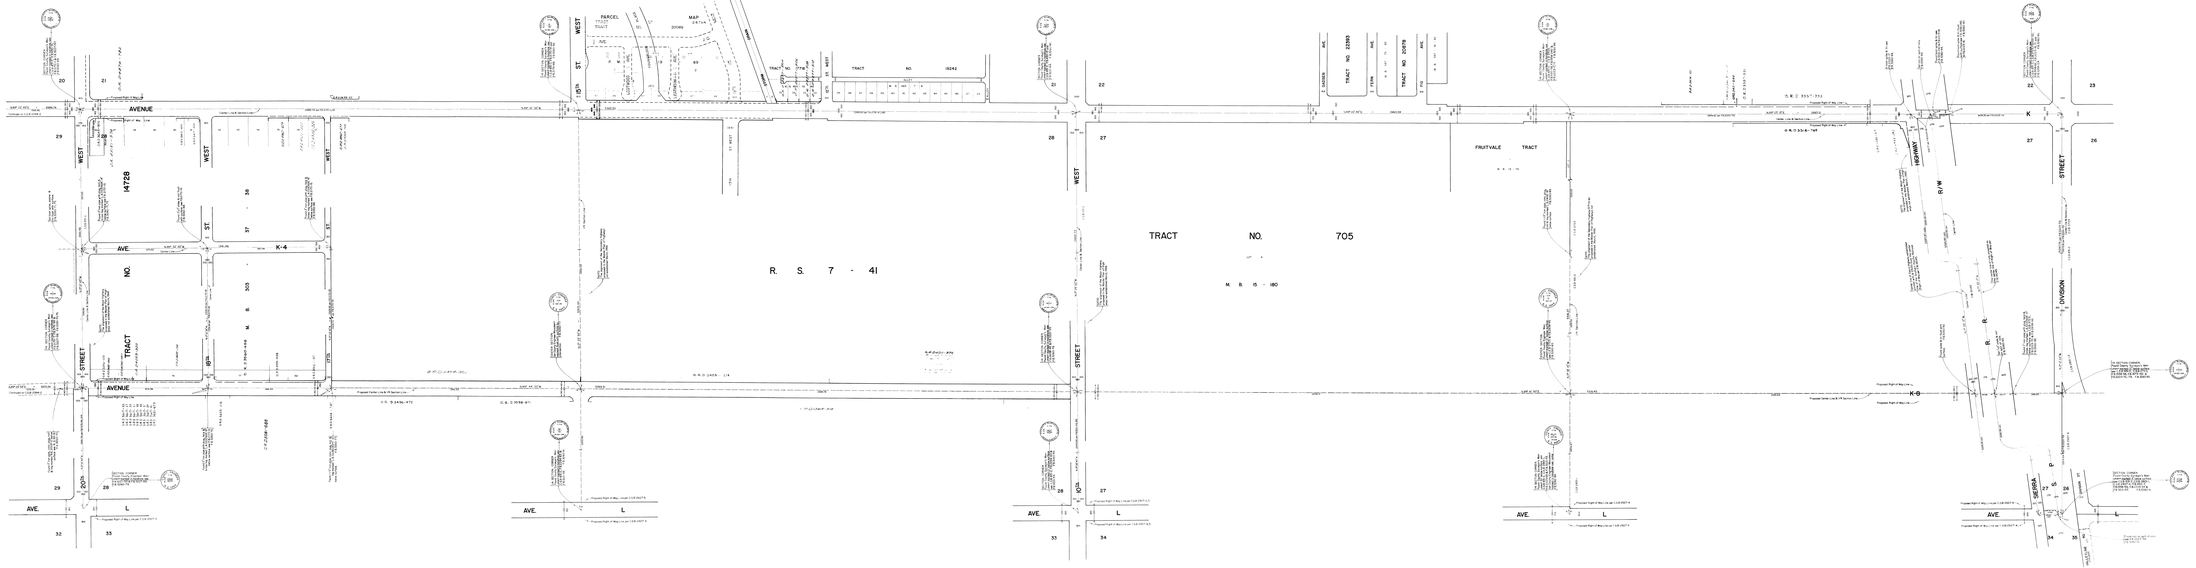

COUNTY OF LOS ANGELES
MAP OF
AVENUE K & AVENUE K-8
FROM
SIERRA HIGHWAY
TO
20TH STREET WEST
COUNTY SURVEYOR'S MAP NO. B-2994
SHEET NO. 1 OF 5 SHEETS
SCALE: 1 INCH = 100 FT.

JOB NUMBER: 10470.01-10460.01

JOHN A. LAMBE - COUNTY ENGINEER
SURVEYED 1965

SURVEYED ON REQUEST OF THE REGIONAL PLANNING COMMISSION ON MAY 17, 1965 AND ROAD BY LETTER DATED MARCH 16, 1965, JUNE 21, 1965 AND BY BOARD ORDER DATED MARCH 30, 1965

PROVISIONAL ALIGNMENT FOR THE CENTERLINE OF THE WEST 1/4 MI. OF SECTION 28 T.7N., R.14W. FROM PROJECT NO. 2-2-1-1-1