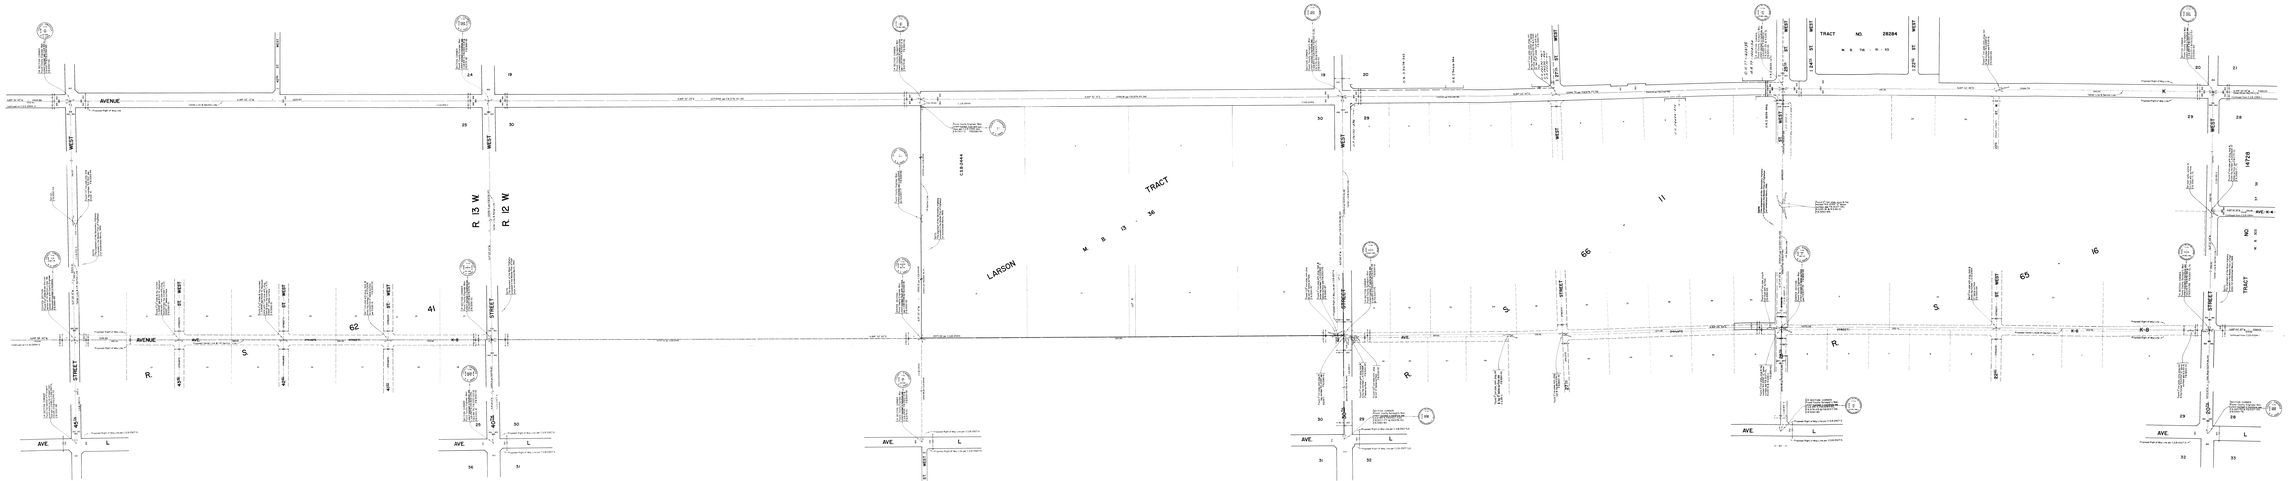

COUNTY OF LOS ANGELES

MAP OF

AVENUE K & AVENUE K-8

FROM

20TH STREET WEST

TO

45TH STREET WEST

COUNTY SURVEYOR'S MAP NO. B-2994

SHEET 1 OF 3 SHEETS

SCALE : 1 INCH = 100 FT.

JOB NUMBER CENTER DATUM

JOHN A. LIMBER - COUNTY ENGINEER

CERTIFICATE OF ACCURACY

I HEREBY CERTIFY THAT THE INFORMATION SHOWN HEREON WAS OBTAINED BY ME OR UNDER MY DIRECTION DURING THE MONTH OF JUNE IN THE YEAR OF NINETEEN HUNDRED NINETY-FIVE.

DATE: 12/19/95

REGISTERED AND SEALED LAND SURVEYOR IN THE STATE OF CALIFORNIA, LICENSE NO. 5806

P. A. DUNN, P.L.S.

FIELD WORK BY: J. T. FLORES
J. L. MARQUEZ

OFFICE WORK BY: J. L. MARQUEZ

CHECKED BY: M. A. CHANG

LS-29942

LS-29942

LS-29942
41 OF 44

LS-29942
41 OF 44