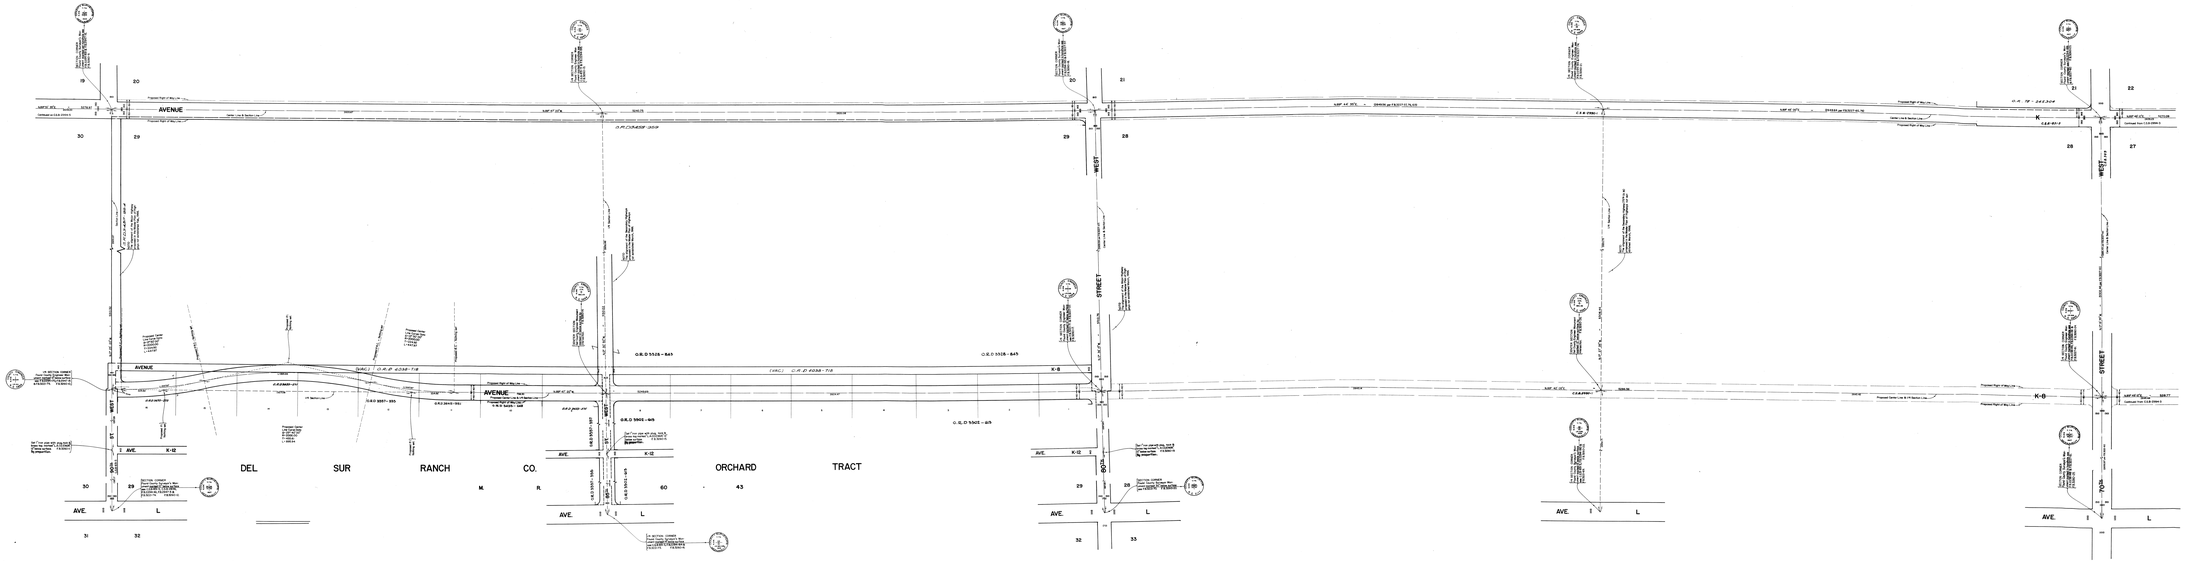

COUNTY OF LOS ANGELES

MAP OF

AVENUE K & AVENUE K-8

FROM

70TH STREET WEST

TO

90TH STREET WEST

COUNTY SURVEYOR'S MAP NO. B-2994

SHEET NO. 4 OF 5 SHEETS

SCALE:- 1 INCH = 100 FT.

JOB NUMBER CO0120 - CO0125

JOHN A. LAMBIE - COUNTY ENGINEER

SURVEYED 1965

SURVEYED ON REQUEST OF THE REGIONAL PLANNING COMMISSION UNDER TOT. TN. DRL. 2-2-1 ON MAY 1, 1964 AND MAPPED ON JUNE 10, 1965 AND BY BOARD ORDER 147170 DEC. 6, 1965

DESIGNED AND MONUMENTED ON THE BASIS OF TOW WATER LINE OF SECTION 29, T.3 S., R.12 W. S.B.B.&M. SHOWN ON C.S.D.-2977-A

F.B.SUBDIV. 1965

FIELD WORK BY ..... J. E. FLOWERS
..... J. J. FLORENCE
..... J. J. SUMMERS

OFFICE WORK BY ..... J. J. SUMMERS

CHECKED BY ..... W. A. SNOWDEN

CSB-2994-4

CSB-2994-4

CSB-2994-4