SECTION 24
T. 7 N., R. 14 W.
S. B. M.

SECTION 19
T. 7 N., R. 13 W.
S. B. M.

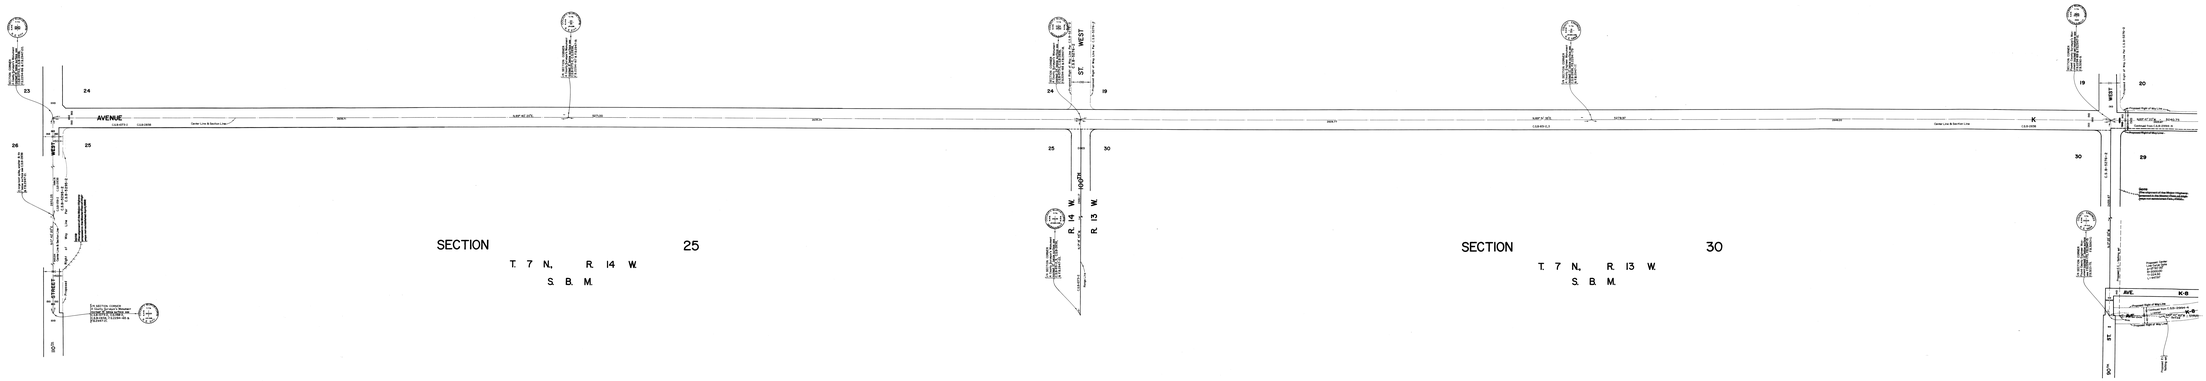

SECTION 25
T. 7 N., R. 14 W.
S. B. M.

SECTION 30
T. 7 N., R. 13 W.
S. B. M.

COUNTY OF LOS ANGELES
MAP OF
AVENUE K
FROM
90TH STREET WEST
TO
110TH STREET WEST
COUNTY SURVEYOR'S MAP NO. B-2994
SHEET NO. 5 OF 5 SHEETS
SCALE:- 1 INCH = 100 FT.

JOB NUMBER DORTOR

JOHN A. LAMBIE - COUNTY ENGINEER
SURVEYED 1968

LM 71 of 72

SURVEYED ON REQUEST OF THE REGIONAL PLANNING COMMISSION, MINUTE ORDER DATED OCTOBER 17, 1951 AND BY BOARD ORDER DATED DEC. 11, 1951

BEARINGS ARE BASED ON THE BEARING OF THE NORTH LINE OF SECTION 24, T. 7 N., R. 14 W., S.B.B. & M. AS SHOWN ON C.S.B-2987-A

F.B.2987-17-22

FIELD WORK BY ..... A. E. CHARLES
..... A. L. HUMPHREY
OFFICE WORK BY ..... A. L. HUMPHREY
CHECKED BY ..... W. A. HOWLES

PROJECTION ORIGIN OF CALIFORNIA COORDINATE SYSTEM ZONE 5 (LATITUDE 34°02'00" LONGITUDE 118°20'00")

CSB-2994-5

CSB-2994-5

CSB-2994-5