CAUTION:
SEE FB'S 4137 & 3202
FOR CORRECT SURVEYS
OF THIS AREA.

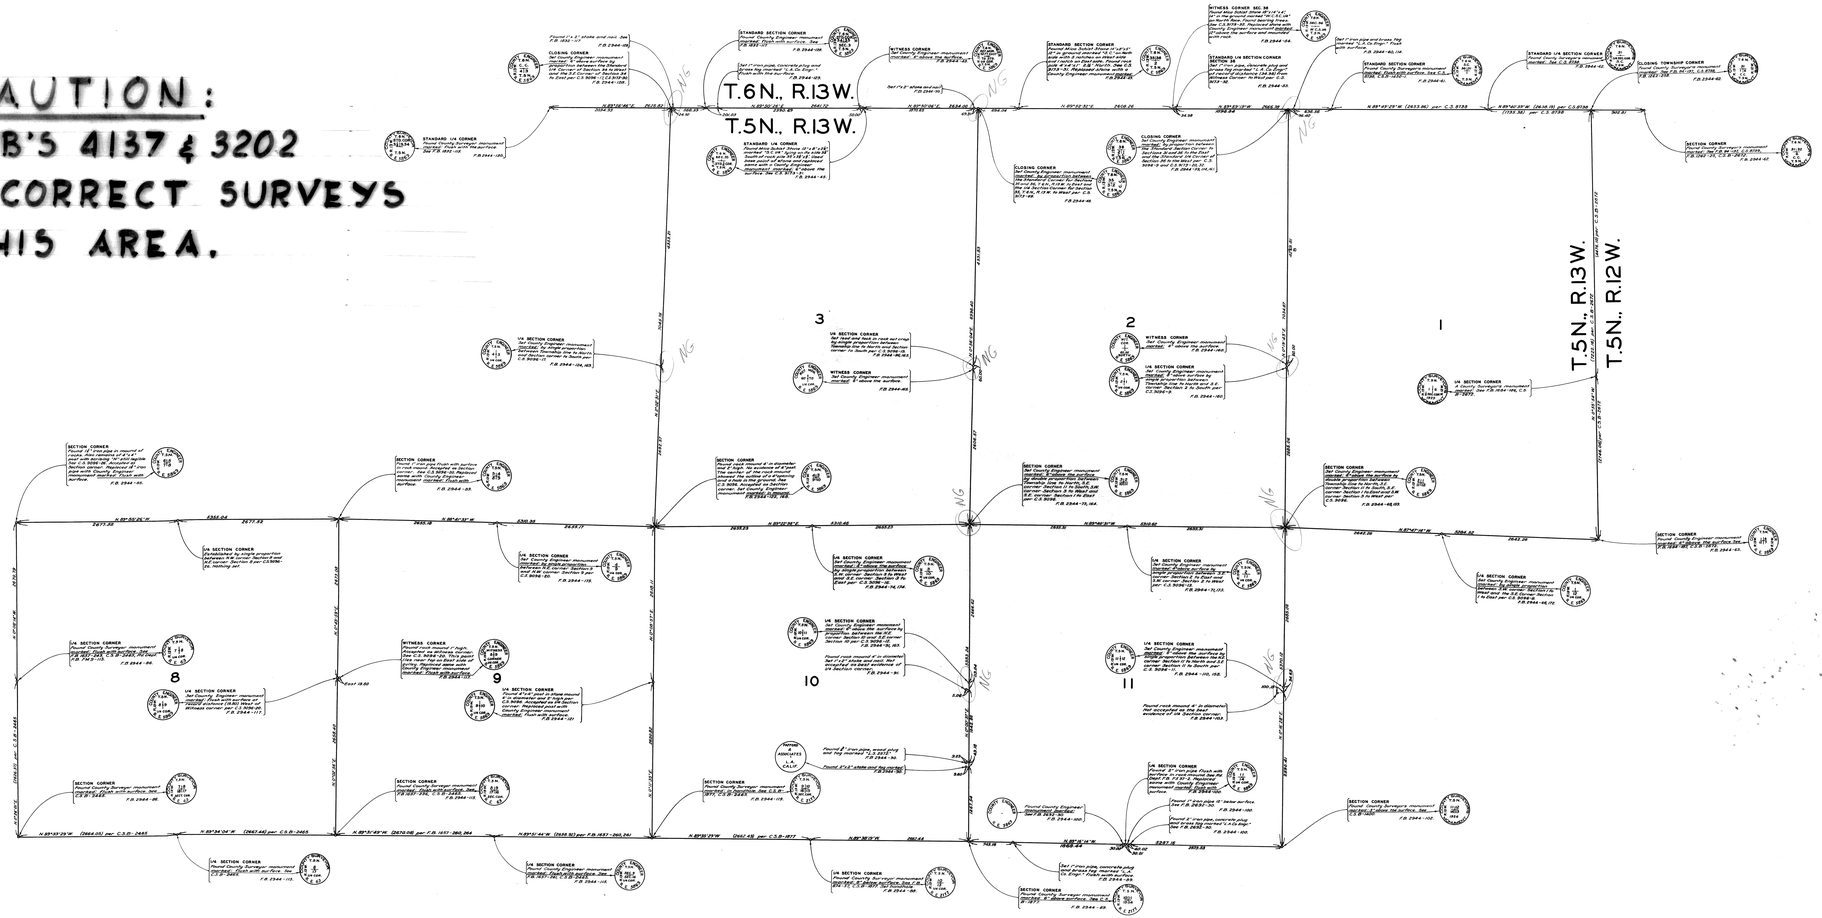

CAUTION:
SEE FB'S 4137 & 3202
FOR CORRECT SURVEYS
OF THIS AREA.

COUNTY OF LOS ANGELES
MAP OF
SECTIONS 1, 2, 3, 8, 9, 10, 11,
T.5N., R.13W., S.B.M.
COUNTY SURVEYORS MAP NO. B-2997
SCALE: 1 INCH = 500 FT.

JOB NUMBER 0302.01

JOHN A. LAMBIE - COUNTY ENGINEER
SURVEYED 1984 AND 1986

1M-64

THIS WORK DONE UNDER PROVISIONS OF SECTIONS 27580 TO 27583, GOVERNMENT CODE REQUIRING THE COUNTY ENGINEER TO PERPETUATE ORIGINAL GOVERNMENT CORNERS FOUND IN PERISHABLE CONDITION.

BEARINGS ARE BASED ON THE CALIFORNIA COORDINATE SYSTEM ZONE 7, PER SEC. 8809 PUBLIC RESOURCES CODE. SEE C.S. 9423

F.B. 2944

FIELD WORK BY.....J.S. COATES
.....J.C. PIERCE
.....S. HALISCKY
OFFICE WORK BY.....G.L. LUDVICKSON
CHECKED BY.....G.E. BARR