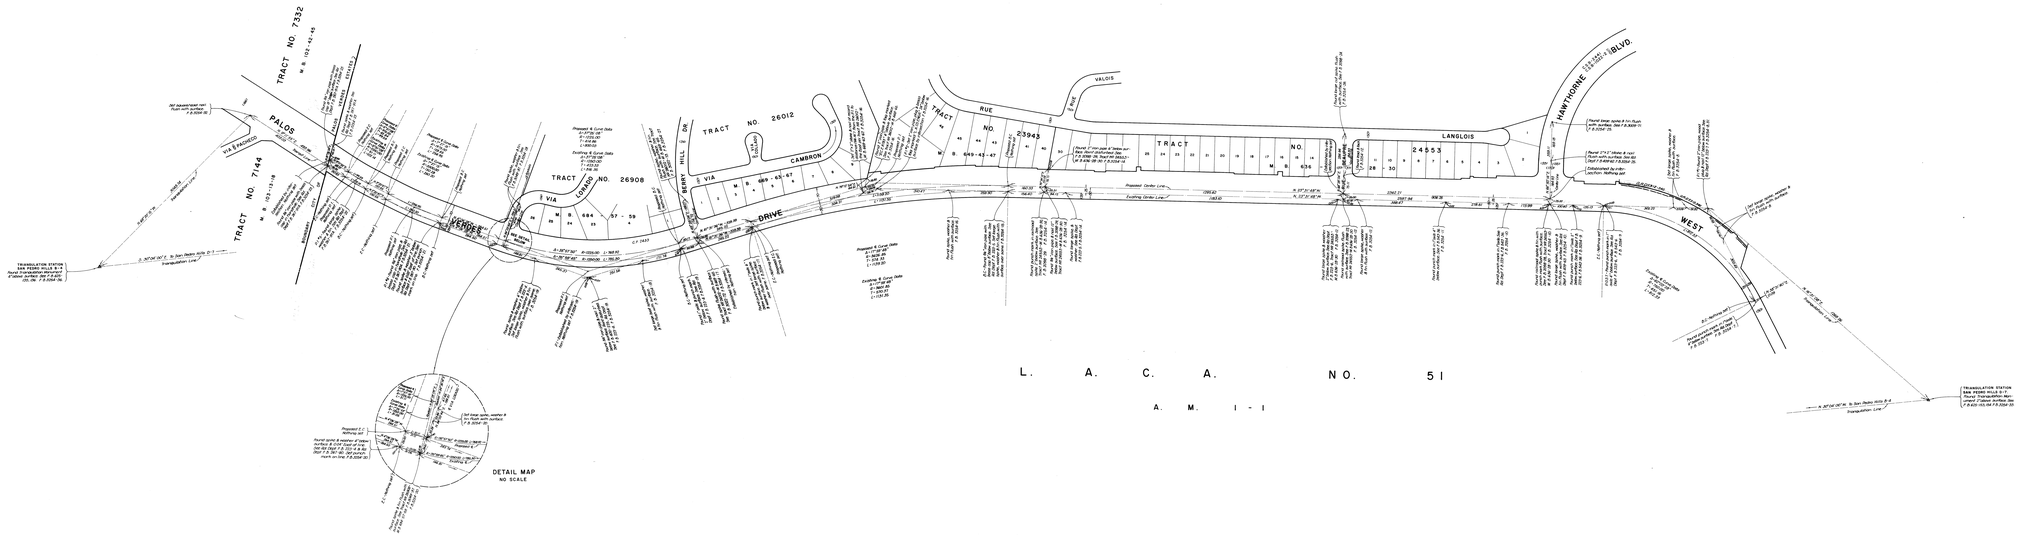

L. A. C. A. NO. 51

A. M. 1-1

COUNTY OF LOS ANGELES
MAP OF
PALOS VERDES DRIVE WEST
FROM
HAWTHORNE BLVD.
TO
S'LY BOUNDARY CITY OF
PALOS VERDES ESTATES

COUNTY SURVEYORS MAP NO. B-2998
SCALE :- 1 INCH= 100 FT.

JOB NUMBER 0075.23

JOHN A. LAMBIE - COUNTY ENGINEER
SURVEYED AUG. - NOV. 1965

SURVEYED ON REQUEST OF THE REGIONAL PLANNING COMMISSION UNDER SEC. 66.5 ORD. 4099, BY LETTER DATED MAR. 18, 1965 AND BY BOARD ORDER DATED DEC. 11, 1951.

BEARINGS ARE BASED ON THE CALIFORNIA COORDINATE SYSTEM, ZONE 5, PER SECTION 8801 PUBLIC RESOURCES CODE. SEE C.S. 8425

F. N. 3254 - 7 - 37

FIELD WORK BY ..... H. H. SPRIGGS
OFFICE WORK BY ..... M. HAMASU
CHECKED BY ..... M. A. KNOWLES

IM-27

FILED: 10 AM 7/8/1966
S. H. Pachuki

CSB-2998
A 2 OF A 2

CSB-2998
A 2 OF A 2

CSB-2998