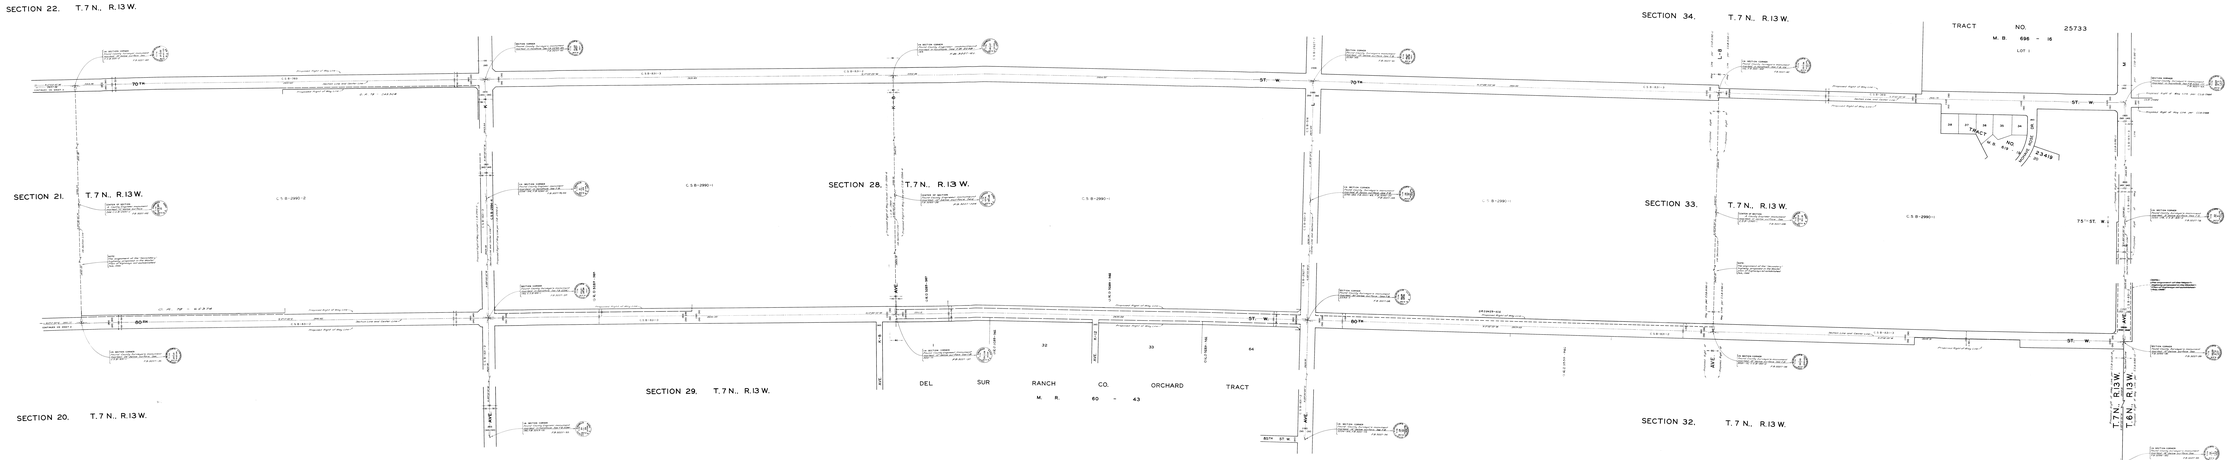

COUNTY OF LOS ANGELES
MAP OF
70TH STREET WEST
80TH STREET WEST
FROM
AVENUE M
TO
AVENUE A

COUNTY SURVEYOR'S MAP NO. B-2999
SHEET 1 OF 1 SHEETS
SCALE : 1 INCH = 100 FT.

JOB NUMBER 0389-27
DRAWING NUMBER 0389-27

JOHN A. LAMBIE - COUNTY ENGINEER
SURVEYOR APPROVAL AUGUST, 1966

SURVEYED ON REQUEST OF THE REGIONAL PLANNING COMMISSION PURSUANT TO SECTIONS 2000 AND 2001, ACT OF THE GENERAL LAW, AND ACT OF THE LEGISLATURE, 1893 AND AMENDMENTS THERETO.
ORDER DATED DEC. 12, 1961.

BEARINGS ARE BASED ON THE BEARING OF THE CENTERLINE OF 70TH STREET WEST BEING N 7°45'E PER AS SHOWN ON C.S.B.2739 - B

F.B. 2027 - 1 TO 8 - 21

FIELD WORK BY L.C. FRANCIS
DRAWN BY R. L. MARTIN
CHECKED BY J. W. HOWLEY

FILED

(C.S.B.-2994)
A4 + A4

(C.S.B.-2995)
A3 + A4

(C.S.B.-2996)
A4 + A4