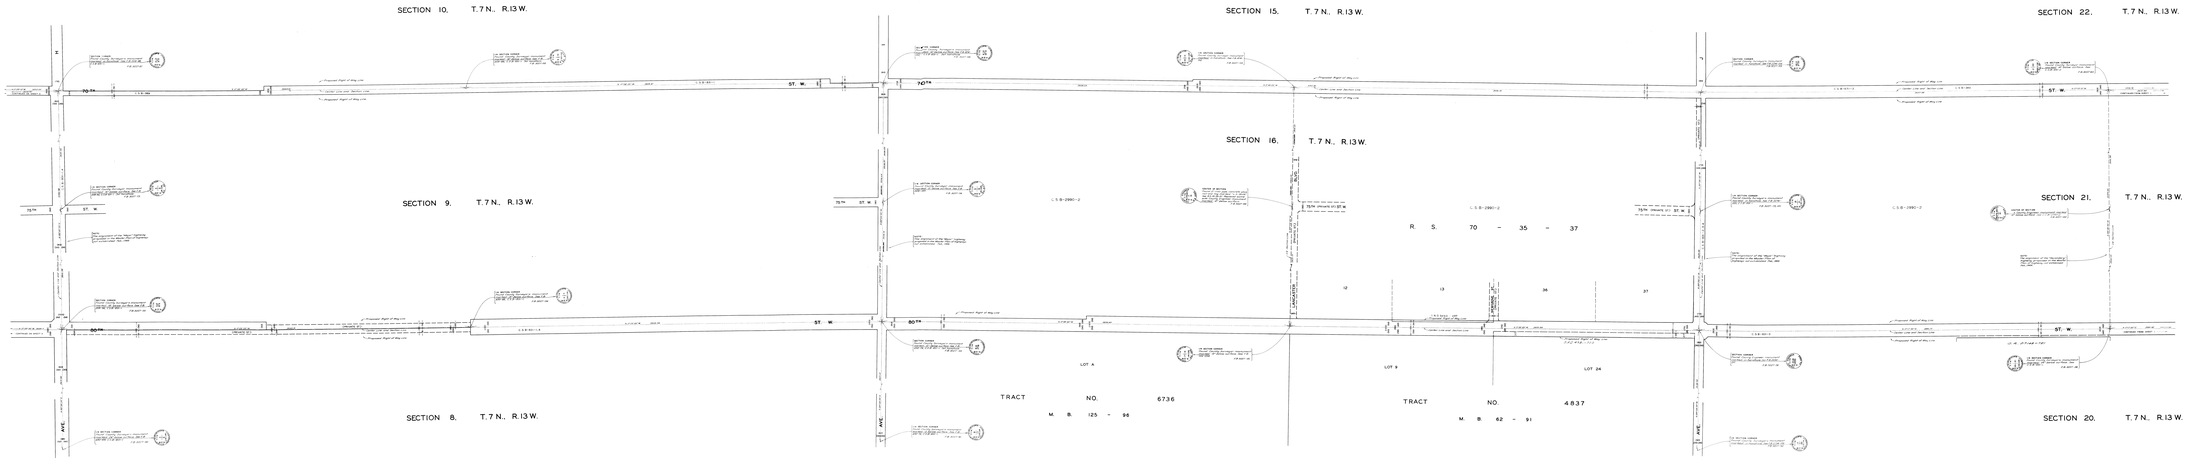

COUNTY OF LOS ANGELES
STATE OF

70TH STREET WEST
80TH STREET WEST

FROM
AVENUE M
TO
AVENUE A

COUNTY SURVEYORS MAP NO. B-2999
SHEET NO. 2 OF 2 SHEETS

SCALE: 1 INCH = 100 FT.

JOB NUMBER 2998-21
JOB NUMBER 2999-21

JOHN A. LAMBIE - COUNTY ENGINEER
BY: ROBERT E. PARKER - SURVEYOR

SURVEYED ON REQUEST OF THE REGIONAL PLANNING COMMISSION UNDER SEC. 78 OF THE SUBDIVISION MAP ACT, ADOPTED AND SEPTEMBER 9, 1964 BY: BOARD OF SUPERVISORS, COUNTY OF LOS ANGELES.

BEARINGS ARE BASED ON THE BEARING OF THE WESTERLY LINE OF THE R.R. RIGHT OF WAY, BEARING N 0°04'00" W, PER R.S. 13-18 & 19.

FIELD WORK BY: S. L. LUNDGREN
OFFICE WORK BY: S. L. LUNDGREN
CHECKED BY: W. HOFLIST

FILED