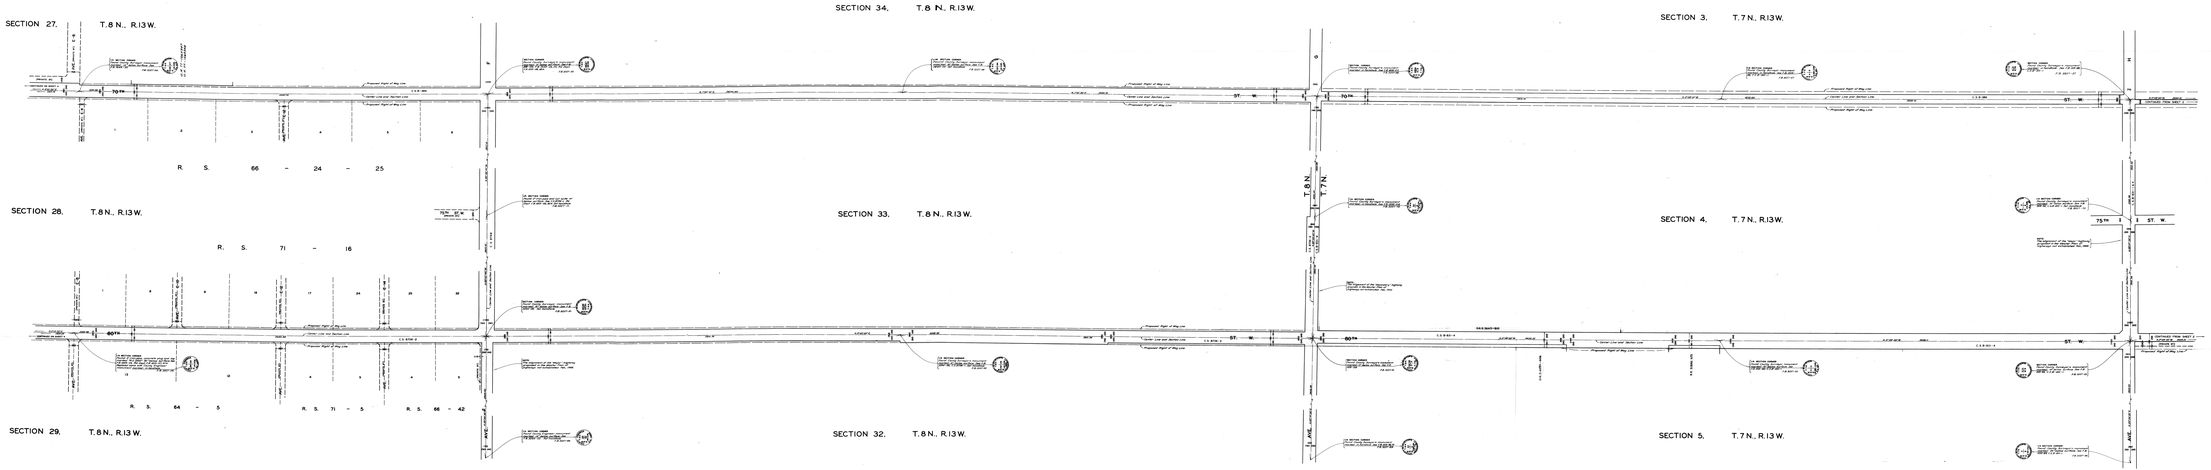

COUNTY OF LOS ANGELES
MAP OF

70TH STREET WEST
80TH STREET WEST

FROM
AVENUE M
TO
AVENUE A

COUNTY SURVEYOR'S MAP NO. B-2999
SHEET NO. 3 OF 3 SHEETS
SCALE: 1 INCH = 100 FT.

JOB NUMBER 1998-27
DATE 1998-12-1

JOHN A. LAMBIE - COUNTY ENGINEER
SURVEYED APRIL-AUGUST, 1998
SURVEYED ON REQUEST OF THE REGIONAL PLANNING COMMISSION, DATED MAY 1, 1998 AND HERE BY LETTER DATED APRIL 9, 1998 AND SEPTEMBER 10, 1998 (REF. NO. 2999)
BEARINGS ARE BASED ON THE BEARING OF THE WESTERLY LINE OF THE SW QUARTER OF SECTION 34 T.8 N., R.13 W. AS SHOWN ON PARCEL MAP NO. 5338 (P.M. 5338-1-3) (R.M. 131-41)
T. S. 5337 - 1 - 15, 16, 17 - 1
FIELD WORK BY ..... J. D. PERRO
DRAWN BY ..... J. D. PERRO
CHECKED BY ..... W. KOHLEY

LS 16

FILED Sept. 28, 1998
W. E. O'NEIL
COUNTY ENGINEER

C18-2999-3

C18-2999-3

C18-2999-3

C18-2999-3