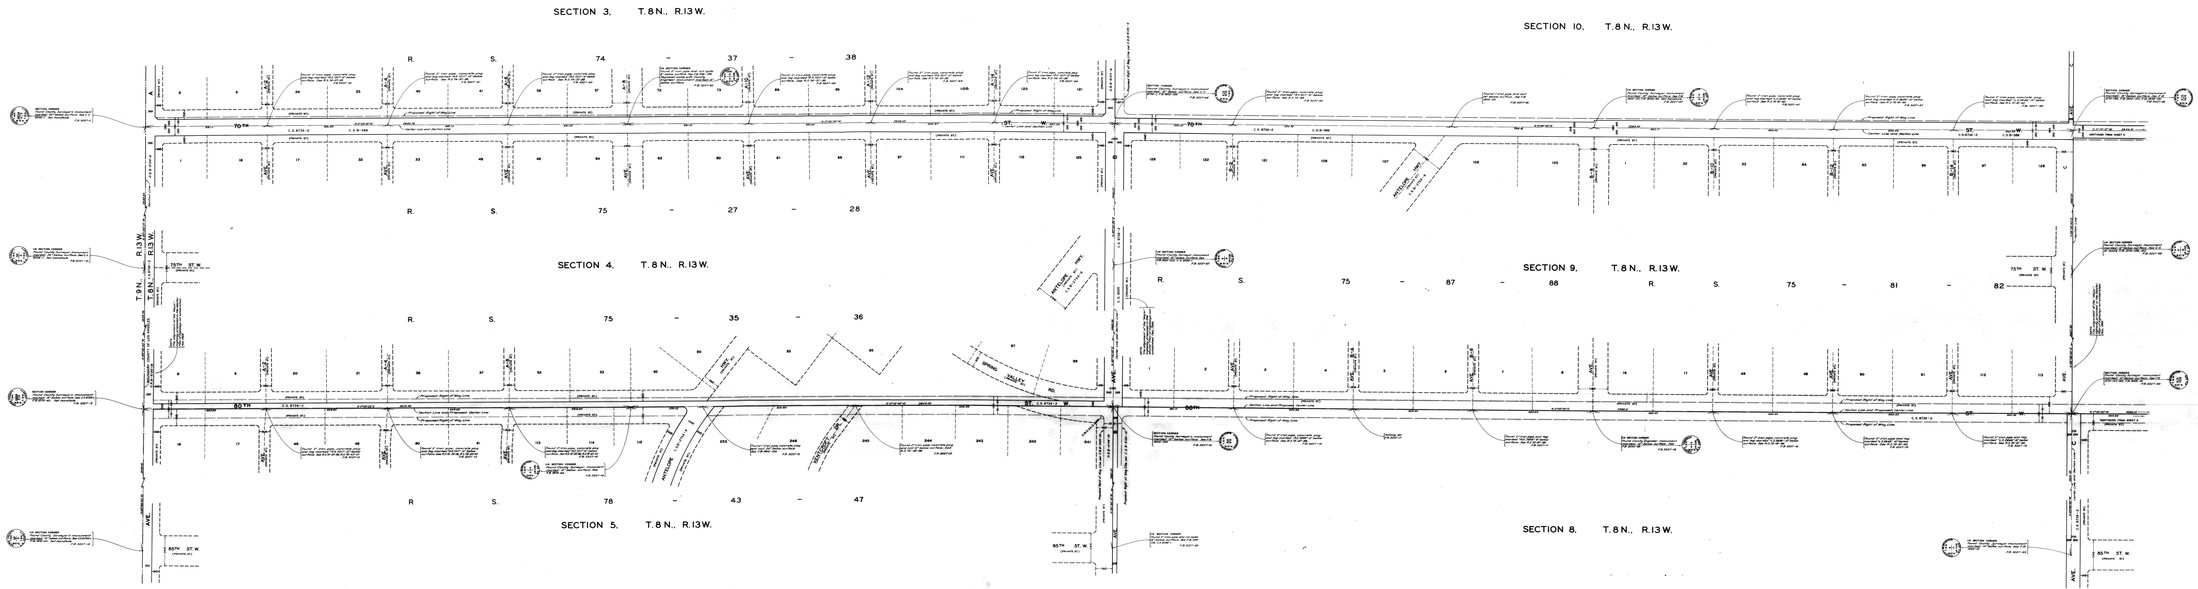

COUNTY OF LOS ANGELES
MAP OF
70TH STREET WEST
80TH STREET WEST
FROM
AVENUE M
TO
AVENUE A

COUNTY SURVEYORS MAP NO. B-2999
SHEET NO. 3 OF 3 SHEETS
SCALE: 1 INCH = 100 FT.

JOB NUMBER 2099-71
JOB NUMBER 2099-27

JOHN A. LAMBE - COUNTY ENGINEER
SURVEYED APRIL-AUGUST, 1935

SURVEYED ON REQUEST OF THE TRUSTEES OF THE PROPERTY OF THE SOUTHERN PACIFIC LAND ASSN. BY LETTERS DATED APRIL 9, 1935 AND SEPTEMBER 13, 1935 AND BY BOARD ORDER DATED OCTOBER 1, 1935

BEARINGS ARE BASED ON THE BEARING OF THE WESTERLY LINE OF THE N.W.¼ SECTION 5, T.8S., R.13W., S.B.B.&M. AS SHOWN ON P.R. 2027-1-2

N 0° 03' 00" E 5279.04 FEET

FIELD WORK BY: J. C. PIERCE
OFFICE WORK BY: G. L. LUDVICKSON
CHECKED BY: W. ASHLEY

LAE. 70

FILED: L.E. Dreibus
Sept. 26, 1936.

CSB-2999-5
A4 OF A4

CSB-2999-5
A3 OF A4

CSB-2999-5

CSB-2999-5
A1 OF A4