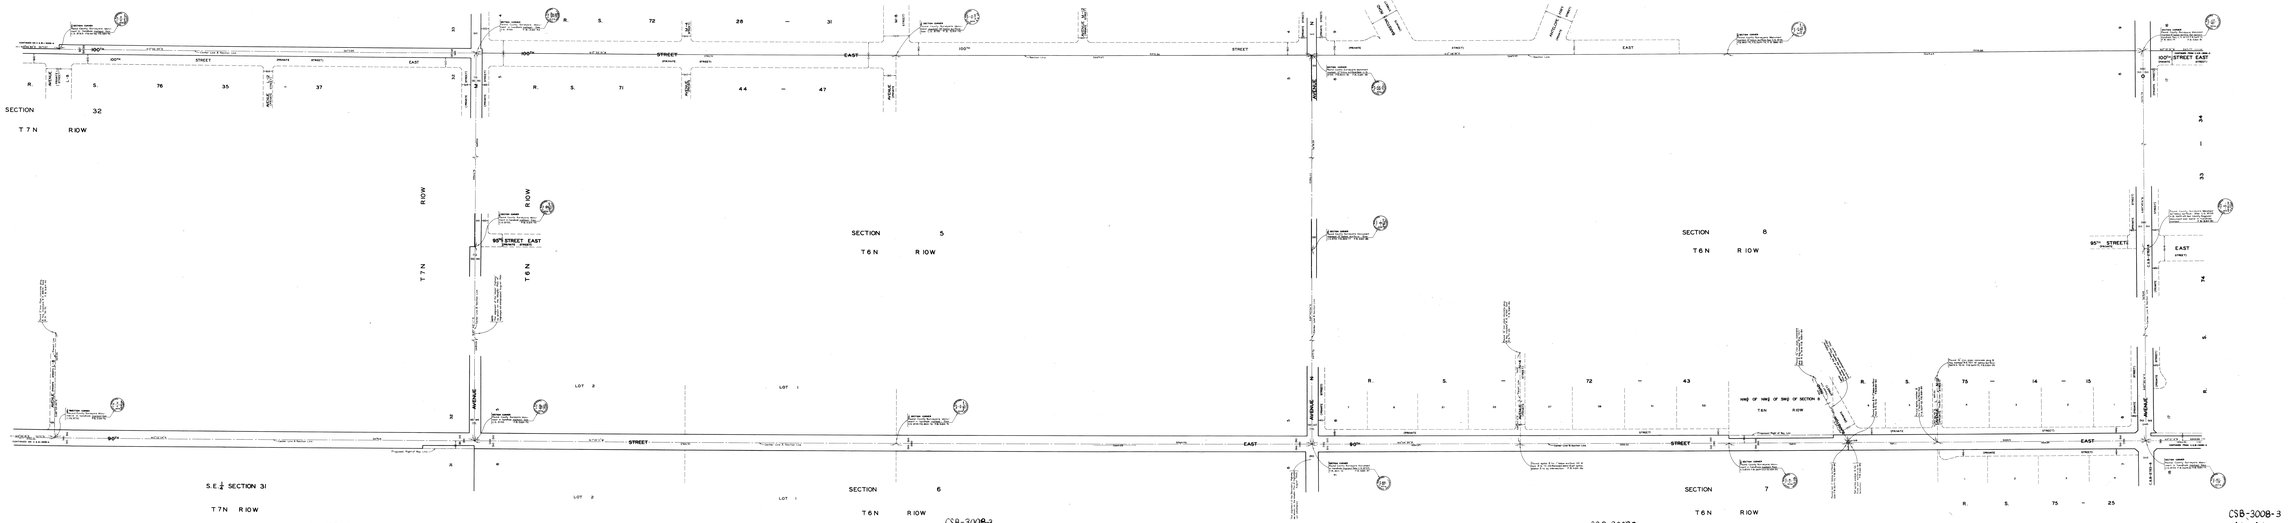

COUNTY OF LOS ANGELES
MAP OF
90TH STREET EAST
FROM
AVENUE T
TO
AVENUE E
COUNTY SURVEYORS MAP NO. B-3008
SHEET NO. 3 OF 4 SHEETS
SCALE: 1 INCH = 100 FT.

JOB NUMBER 1996-11

JOHN A. LAMBIE, COUNTY ENGINEER
SURVEYED: OCTOBER 1995 - FEBRUARY 1996
PLOTTED: FEBRUARY 1996 - MARCH 1996
SUBMITTED ON REQUEST OF THE BOARD OF SUPERVISORS, COUNTY OF LOS ANGELES, ACCORDING TO LETTER DATED MARCH 14, 1996
ADOPTED BY RESOLUTION OF THE BOARD OF SUPERVISORS THE SAMEE THE DIVISION OF AVENUE T, ON OCTOBER 1ST, 1, 2, & 3 (1947)

FIELD WORK BY: J. ARMENDARIZ
OFFICE WORK BY: J. H. BURNS
CHECKED BY: M. T. SMITH

APPROVED: JOHN A. LAMBIE
COUNTY ENGINEER
BY: [illegible]
DEPUTY