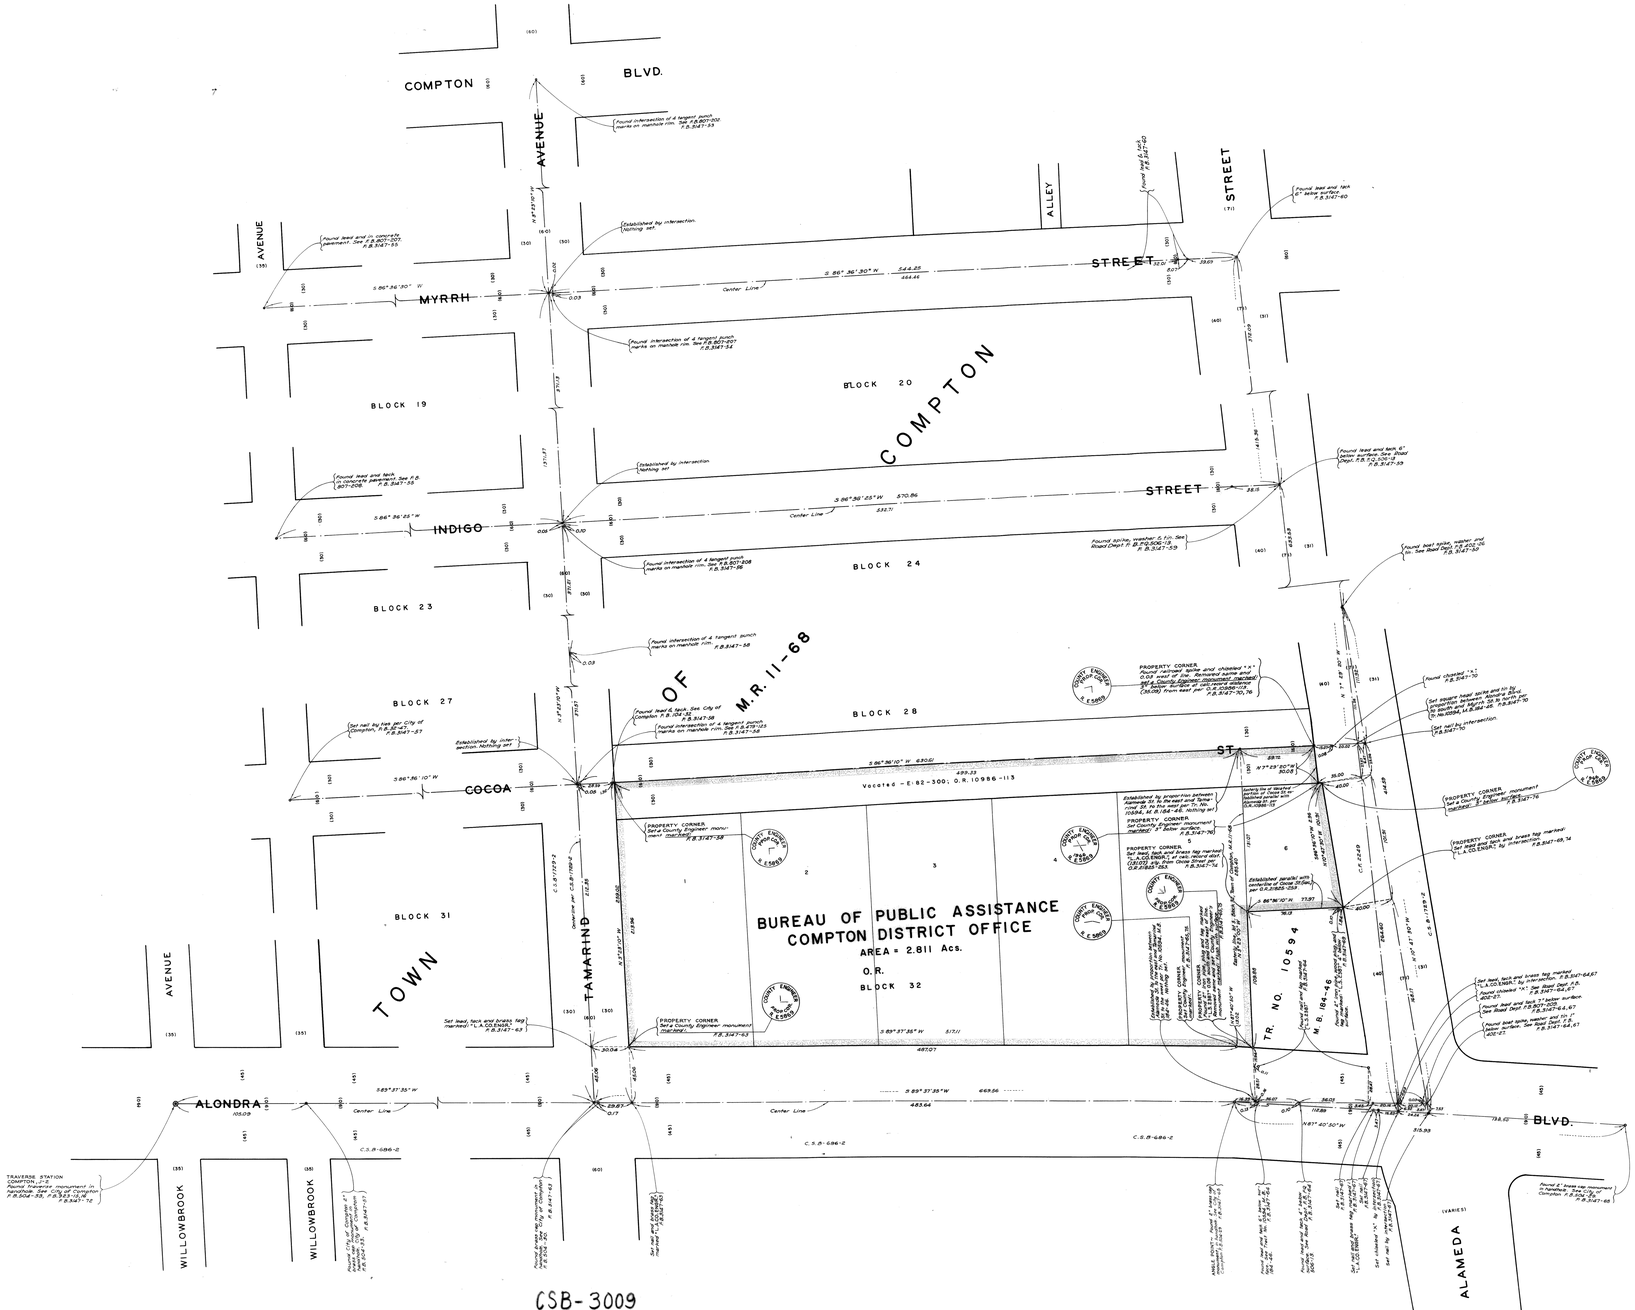


CSB-3009

N

S

COUNTY OF LOS ANGELES

MAP OF

# BUREAU OF PUBLIC ASSISTANCE COMPTON DISTRICT OFFICE

BEING A PORTION OF BLOCK 32
TOWN OF COMPTON, M. R. 11-68

COUNTY SURVEYORS MAP NO. B-3009
SCALE:- 1 INCH = 30 FT.

JOB NUMBER 0022.22

JOHN A. LAMBIE - COUNTY ENGINEER
SURVEYED MAY AND JUNE, 1966

SURVEYED ON REQUEST OF THE COUNTY ENGINEER UNDER SECTION 79, ORD. 4099 AND BY LETTER DATED MARCH 15, 1966

BEARINGS ARE BASED ON THE BEARING OF TAMARIND AVENUE AS SHOWN ON C.S.B-1792-2

F.B. 3147-51 - 76

FIELD WORK BY.....A.C. GUIZADO
OFFICE WORK BY.....G.H. BOYER
CHECKED BY.....M. ASHLEY
S. SHINODA

1 M. 26

JOHN A. LAMBIE
COUNTY SURVEYOR
FILED 9-20-66
Sam J. Freeman
COUNTY

FOR TOPOGRAPHY PRIOR TO CONSTRUCTION
SEE SURVEY DIVISION FILE MAP NO. P.T.-363

CSB-3009