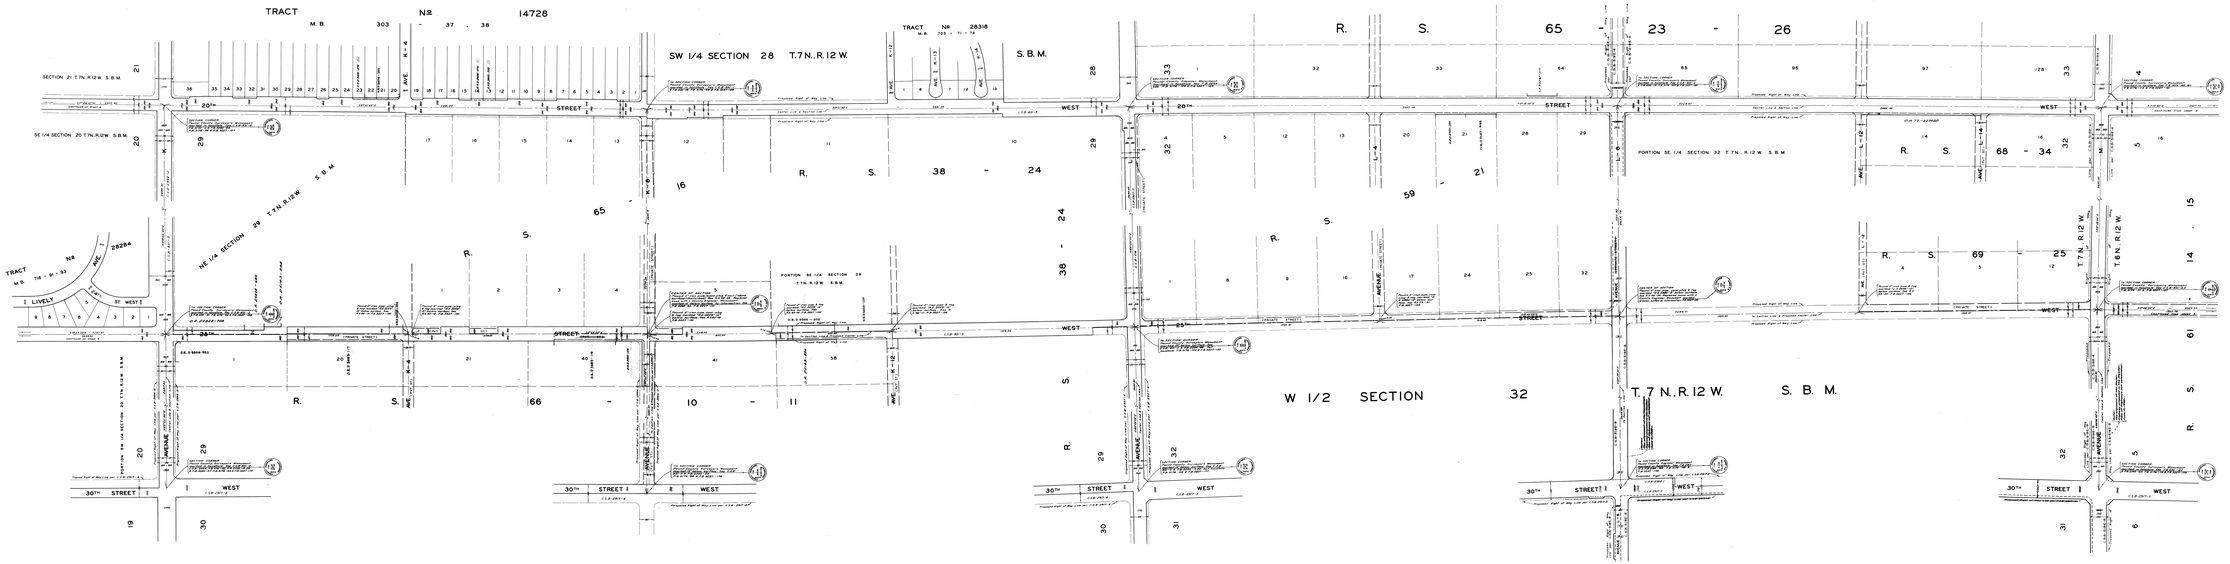

COUNTY OF LOS ANGELES
MAP OF
20TH STREET WEST
25TH STREET WEST
FROM
AVENUE M
TO
AVENUE K

COUNTY SURVEYORS MAP NO. B-3010
SHEET NO. 3 OF 3 SHEETS
SCALE-1 INCH = 100 FT.

JOB NUMBER 00833
JOB NUMBER 00878

JOHN A. LAMBE - COUNTY ENGINEER
COUNTY SURVEYOR - JOHN D. SCHMIDT

SURVEYED ON SUBJECT AT THE REGIONAL PLANNING COMMISSION UNDER SEC. 74 OF THE COUNTY ENGINEERING ACT OF 1949 AND JUNE 1, 1955 AND BY BOARD ORDER DATED DEC. 11, 1951

BEARINGS ARE BASED ON THE CALIFORNIA COORDINATE SYSTEM ZONE 7 PER NO. 8825 OF RECORDS OF SURVEY, BOOK 100 PAGE 32

F. B. 2178-32 (43 & 47 & 2247-31-33)

FIELD WORK BY C. PIERCE
C. CLARK
D. D. HAMM
OFFICE WORK BY R. D. DENNIS
CHECKED BY S. WANDA

JOHN A. LAMBE
COUNTY ENGINEER
By [illegible]
DEPUTY

CSB-3010-3
44 of 44

CSB-3010-3

CSB-3010-3

CSB-3010-3