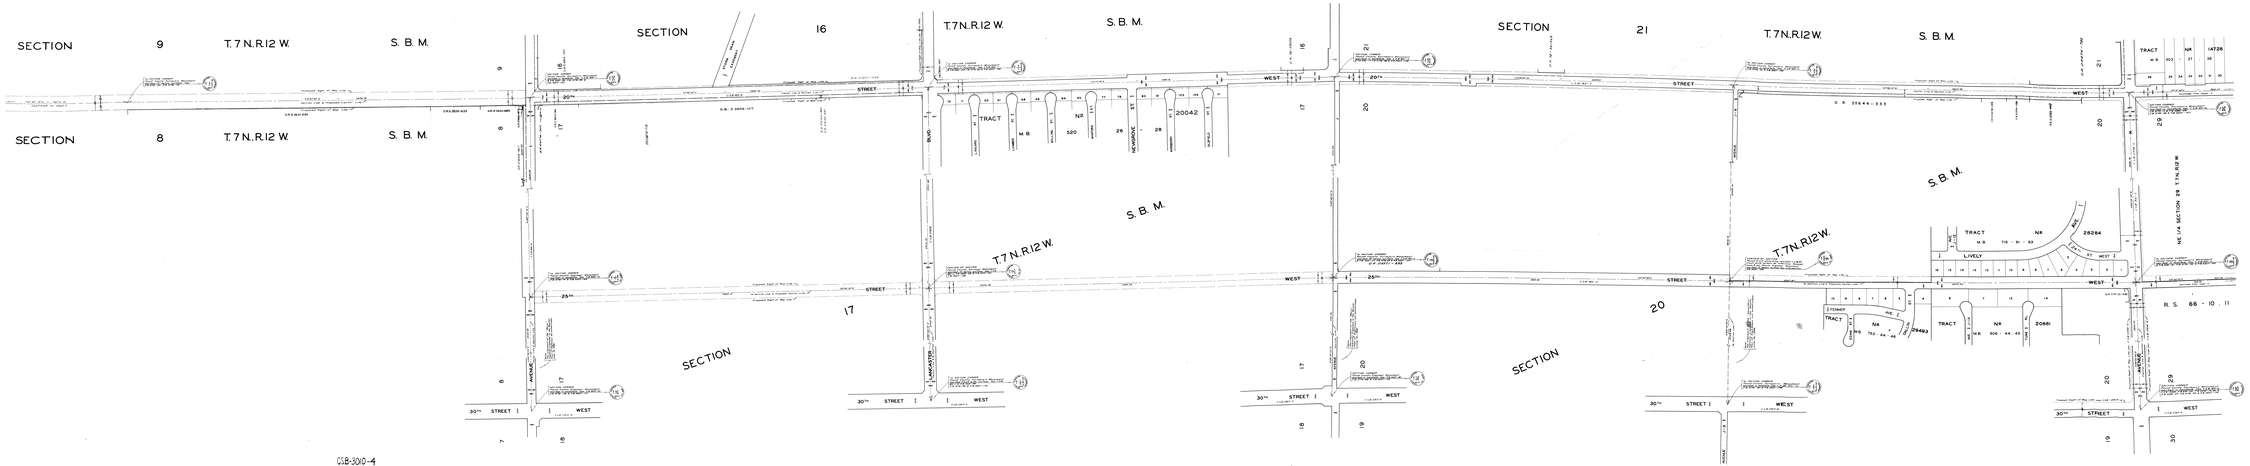

COUNTY OF LOS ANGELES
MAP OF
20TH STREET WEST
25TH STREET WEST
FROM
AVENUE K
TO
AVENUE I
COUNTY SURVEYORS MAP NO. B-3010
SHEET NO. 4 OF 5 SHEETS
SCALE: 1 INCH = 100 FT.

JOB NUMBER 2008-70
DATE 2009-11-18
DRAWN BY JOHN A. LAMBERT

JOHN A. LAMBERT - COUNTY ENGINEER
SURVEYED APRIL, MAY, 1994 & 2007-2009 WITH
SUPPLEMENTAL SURVEYS AND PHOTOGRAMMETRY
MADE AT THE REQUEST OF THE REGIONAL
PLANNING COMMISSION, COUNTY OF LOS
ANGELES, BY LETTERS DATED JULY 28, 1994
AND JUNE 2, 1995 AND PUBLIC WORKS LETTER
DATED 2010-11-08.

BOUNDARIES WERE ON THE GROUND AS
SHOWN ON RECORD OF SURVEY MAPS AND
PUBLIC NUMBERED DOCS. NO. U.S. MINS
F.B. 200-22 AND S.F.B. 2007-01-141
OFFICE WORK BY: J. LAMBERT
FIELD WORK BY: J. LAMBERT
J. SANDOVAL
OFFICE WORK BY: J. LAMBERT
CHECKED BY: J. SANDOVAL

JOHN A. LAMBERT
PLS 7894
EXP. 12-31-2010
COUNTY OF LOS ANGELES

CSB-3010-4
A4 OF A4