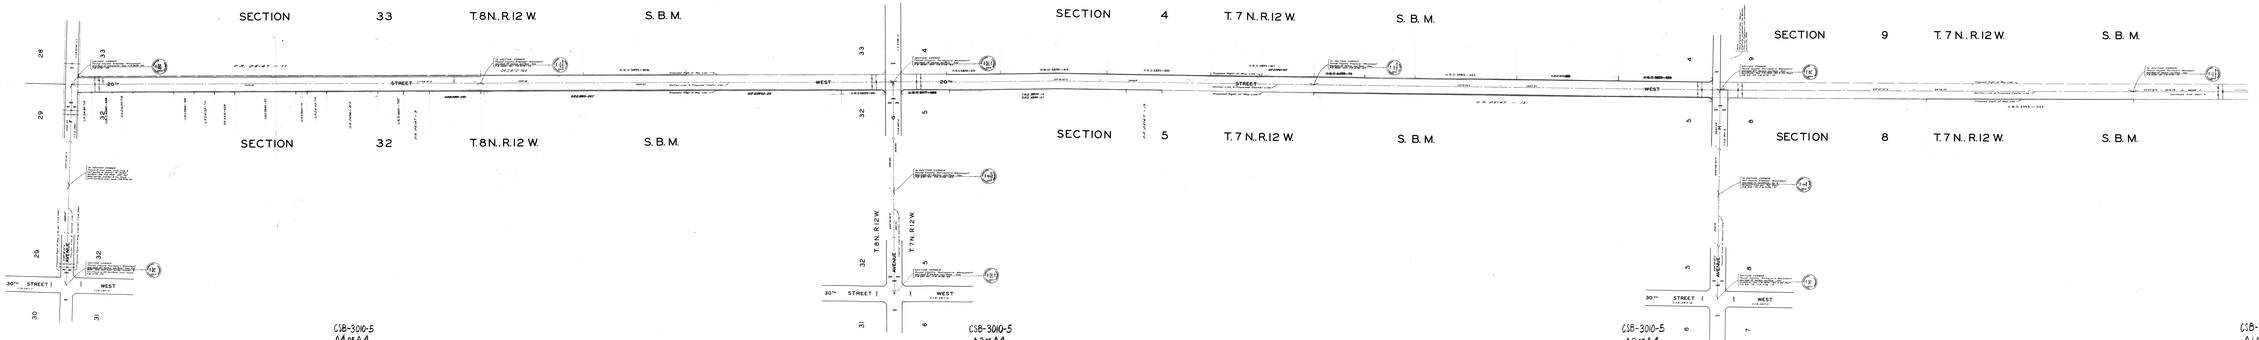

COUNTY OF LOS ANGELES
MAP OF
20TH STREET WEST
FROM
AVENUE I
TO
AVENUE F

COUNTY SURVEYORS MAP NO. B-3010
SHEET NO. 5 OF 5 SHEETS
SCALE: 1 INCH = 100 FT

JOE NAGNER COUNTY CLERK

JOHN A. LAMBIE - COUNTY ENGINEER
AGENDA APRIL, 1941 AND 3 OCT. NOV. 1941
SURVEYED ON REQUEST OF THE REGIONAL PLANNING COMMISSION AND THE BOARD OF SUPERVISORS (AGENDA 3 OCT. NOV. 1941) AND THE CITY OF LOS ANGELES (AGENDA 1941) BY THE COUNTY ENGINEER MEASUREMENTS MADE ON THE CALIFORNIA COORDINATE SYSTEM, ZONE 5 (LAMBERT) PUBLIC HIGHWAYS PART - ROD T.S. BASIS
F.B. 378-32 - 143

FIELD WORK BY: T.S. LING
T.S. LING
OFFICE WORK BY: H.S. DENNIS
CHECKED BY: S. MARCUS

JOHN A. LAMBIE
COUNTY ENGINEER
TRUCK CHANNEL
PUBLIC WORKS
P.E. 20 (Civil) 12-31-1941