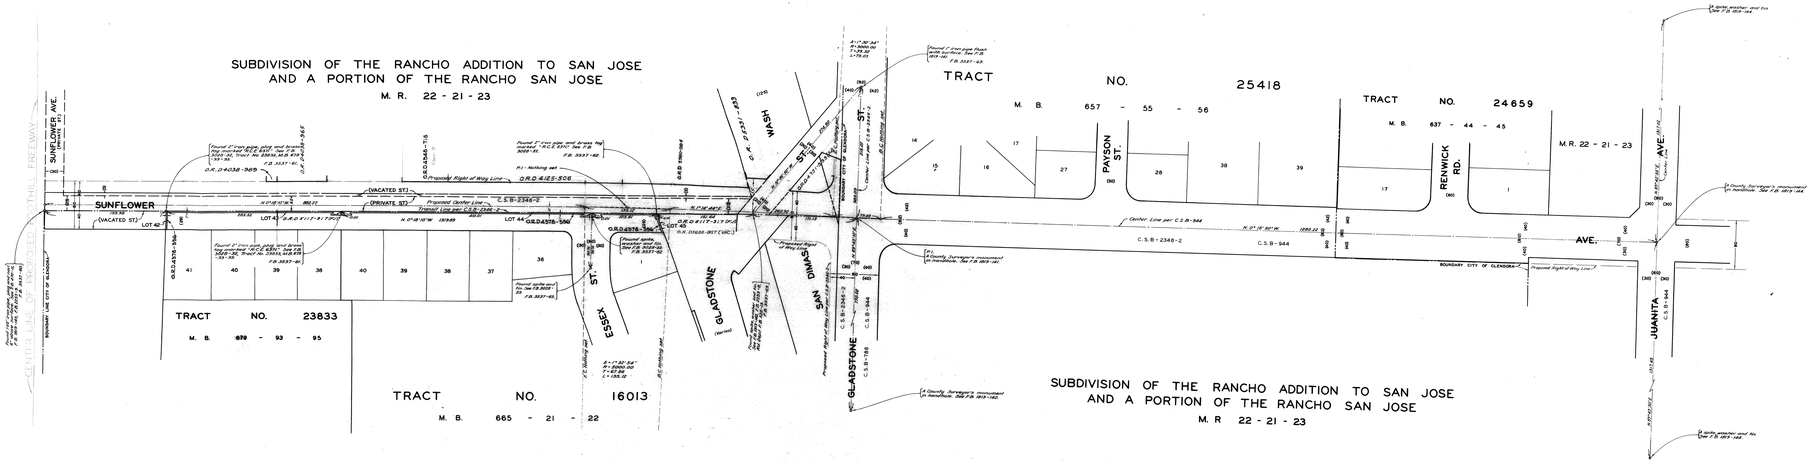

COUNTY OF LOS ANGELES

MAP OF

SUNFLOWER AVENUE

FROM

JUANITA AVENUE

TO

PROPOSED FOOTHILL FREEWAY

COUNTY SURVEYORS MAP NO. B-3013

SCALE - 1 INCH = 50 FT.

JOB NUMBER 0075.31

JOHN A. LAMBIE - COUNTY ENGINEER
SURVEYED JUNE - JULY 1966

SURVEYED ON REQUEST OF THE REGIONAL PLANNING COMMISSION UNDER SEC. 79, ORD. 4095, BY LETTER DATED SEPT. 15, 1966, AND BY BOARD ORDER DATED DEC. 11, 1951

BEARINGS ARE BASED ON THE BEARING OF GLADSTONE ST. AS SHOWN ON C.S.B-2346-2

F. B. 3537

FIELD WORK BY ..... R. SMITH
OFFICE WORK BY ..... G. L. LUDVICKSON
CHECKED BY ..... J. A. CHURCH

I.M.48

JOHN A. LAMBIE
COUNTY ENGINEER
FILED 9-20-66
DEPUTY

CSB-3013
A 2 OF A 2

CSB-3013