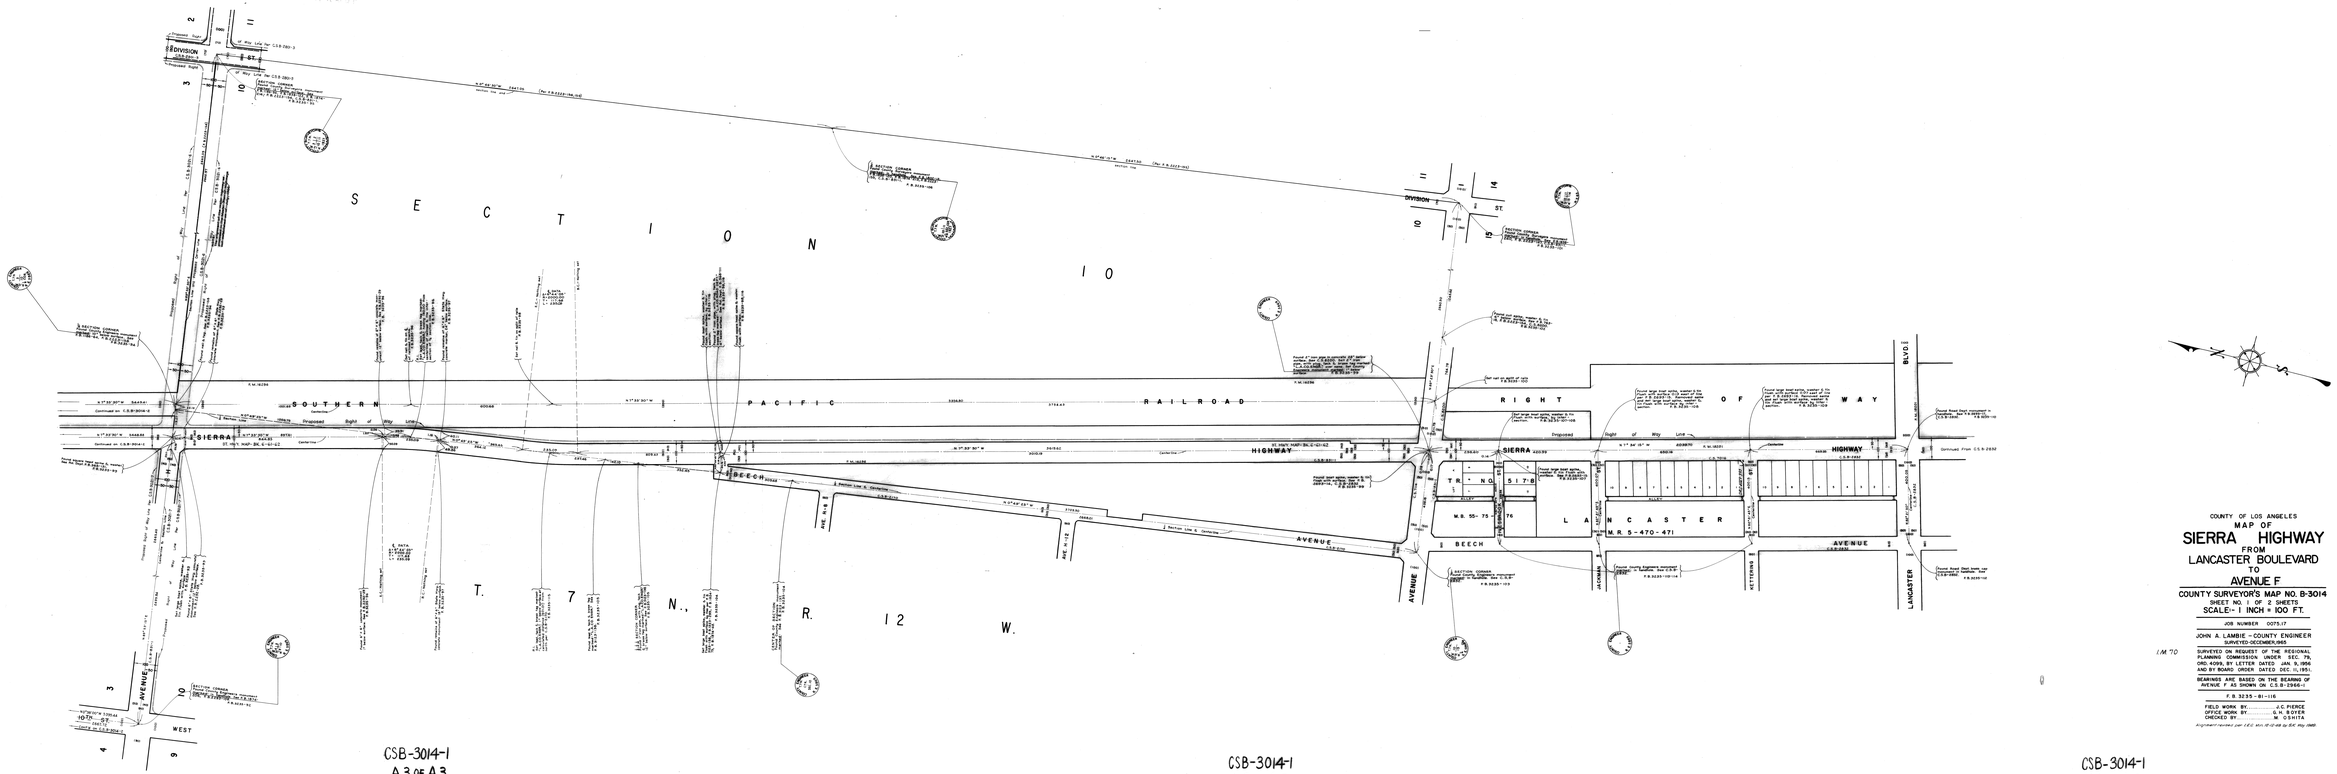

COUNTY OF LOS ANGELES

MAP OF

SIERRA HIGHWAY

FROM

LANCASTER BOULEVARD

TO

AVENUE F

COUNTY SURVEYOR'S MAP NO. B-3014

SHEET NO. 1 OF 2 SHEETS

SCALE:- 1 INCH = 100 FT.

JOB NUMBER 0075.17

JOHN A. LAMBIE – COUNTY ENGINEER
SURVEYED-DECEMBER,1965

SURVEYED ON REQUEST OF THE REGIONAL PLANNING COMMISSION, UNDER SEC. 79, ORD.4099, BY LETTER DATED JAN. 9, 1956 AND BY BOARD ORDER DATED DEC. 11,1951.

BEARINGS ARE BASED ON THE BEARING OF AVENUE F AS SHOWN ON C.S.B-2946-1

F.B. 3235-81-116

FIELD WORK BY..... J.C. PIERCE
OFFICE WORK BY..... G. N. BOYER
CHECKED BY..... M. OSHITA

Alignment based on F.B.3235-81-116 to B.C. May 1965

I.M.70

JOHN A. LAMBIE
COUNTY ENGINEER
Filed this 22 day of May 1966
[illegible] DEPUTY