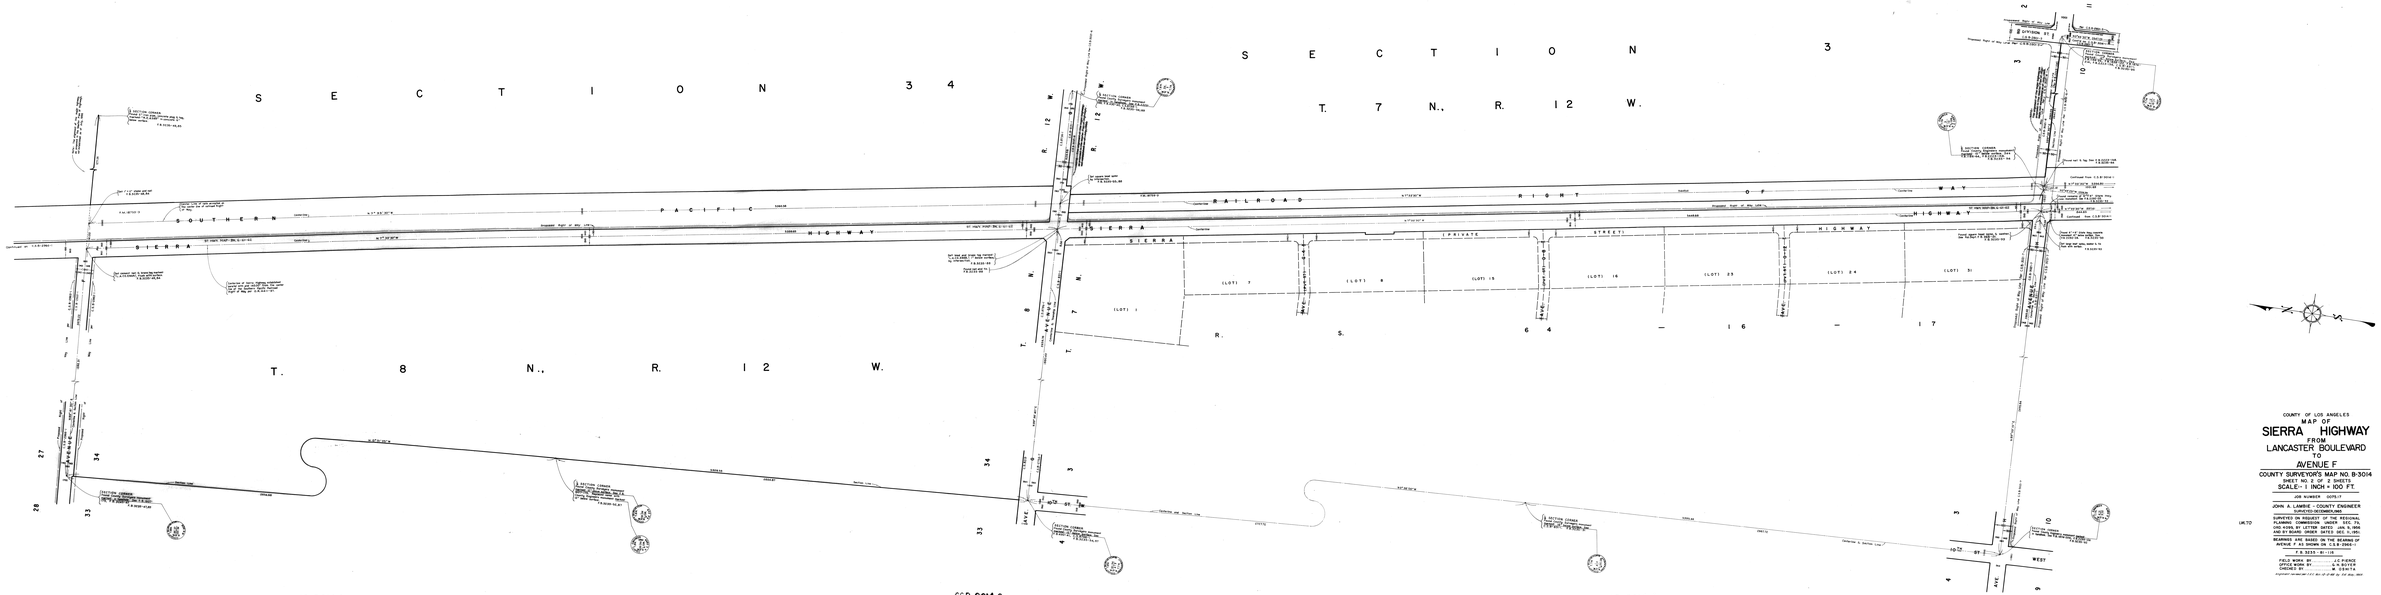

COUNTY OF LOS ANGELES
MAP OF
SIERRA HIGHWAY
FROM
LANCASTER BOULEVARD
TO
AVENUE F
COUNTY SURVEYOR'S MAP NO. B-3014
SHEET NO. 2 OF 2 SHEETS
SCALE:- 1 INCH = 100 FT.

JOB NUMBER 0076-17

JOHN A. LAMBIE - COUNTY ENGINEER
LANDES-ECONOMIDES

LM.TD SURVEYED ON REQUEST OF THE REGIONAL PLANNING COMMISSION UNDER SEC. 7N, T.8N, R.12W, S.B.B.&M. PER MAPS ON FILE IN THE AND BY BOARD ORDER DATED DEC. 5, 1961.

BEARINGS ARE BASED ON THE BEARING OF AVENUE F AS SHOWN ON C.S.B 2862.

F.B. 3235 - 81-116

FIELD WORK BY J.C.FUNG
OFFICE WORK BY L.A.BUYER
CHECKED BY J.S.WYTE
R.C.E. 17,000

JOHN A. LAMBIE
COUNTY ENGINEER
R.C.E. 28-28-1969
[illegible]

CSB-3014-2
A1 of A4

CSB-3014-2
A2 of A4

CSB-3014-2
A3 of A4

CSB-3014-2
A4 of A4