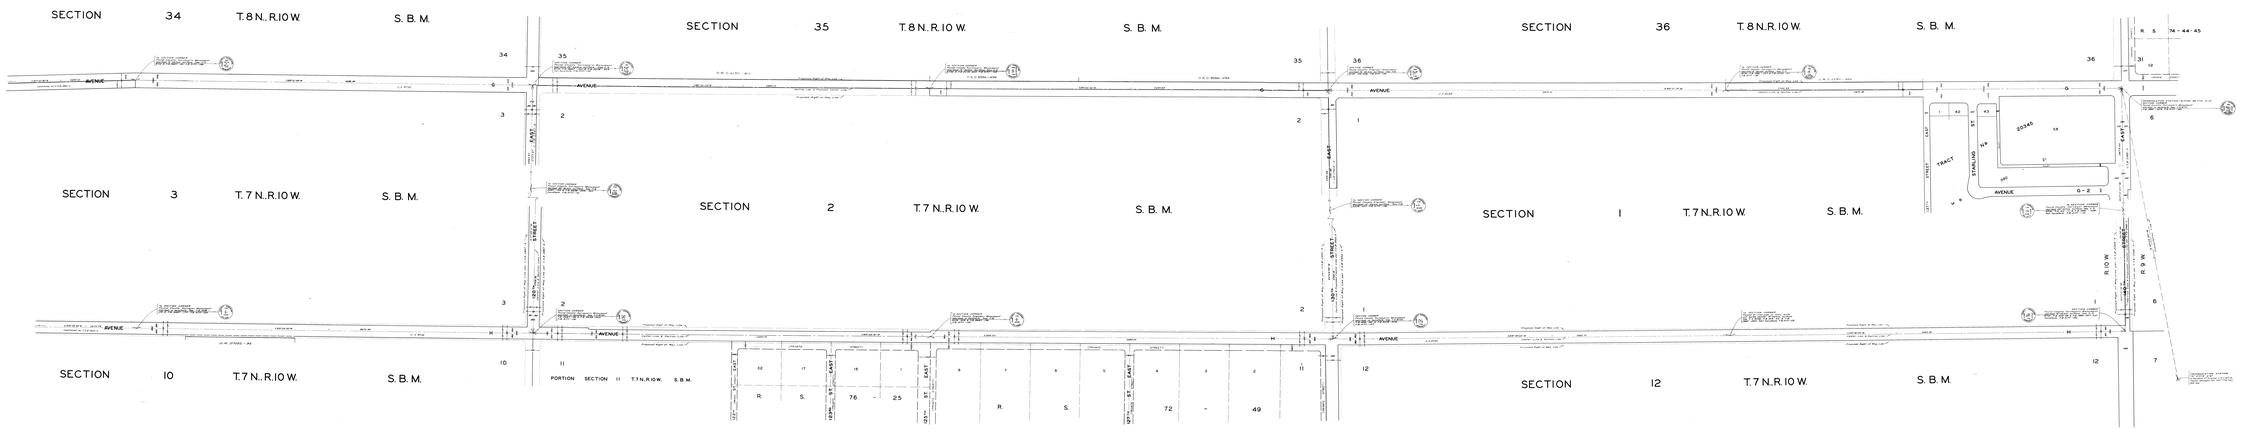

COUNTY OF LOS ANGELES
MAP OF
AVENUE G
AVENUE H
BETWEEN
140TH STREET EAST
TO
110TH STREET WEST
COUNTY SURVEYORS MAP NO. B-3021
SHEET NO. 1 OF 1 SHEETS
SCALE: 1 INCH = 100 FT.

JOB NUMBER 5989.53
JOB NUMBER 5989.54

JOHN A. LAMBIE - COUNTY ENGINEER
BY: JOHN A. LAMBIE, P.L.S.
SURVEYED ON REQUEST OF THE REGIONAL PLANNING COMMISSION UNDER REQ. 75, DATED 12-12-75 AND REQ. 76, DATED 12-10-76 AND MAPS A-3243 AND B-3020 UNDER REQ. 75 AND REQ. 76 RESPECTIVELY.
REFERENCED HERE ON THE CITY OF LA MIRADA MAP NO. 1 AND THE COUNTY OF LOS ANGELES PUBLIC WORKS MAP NO. 1 & MAP NO. 2 OF THE CITY OF LA MIRADA.
F.B. 217 / P. 138
FIELD WORK BY: J. M. MESSINGER
J. R. GRIMES
OFFICE WORK BY: R. R. GRIMES
CHECKED BY: R. R. GRIMES
R. R. GRIMES

LM.69.12.11.72

JOHN A. LAMBIE
COUNTY ENGINEER
BY: [signature]

C18-3021-1
A of 44

C18-3021-1
B of 44

C18-3021-1
C of 44

C18-3021-1
D of 44