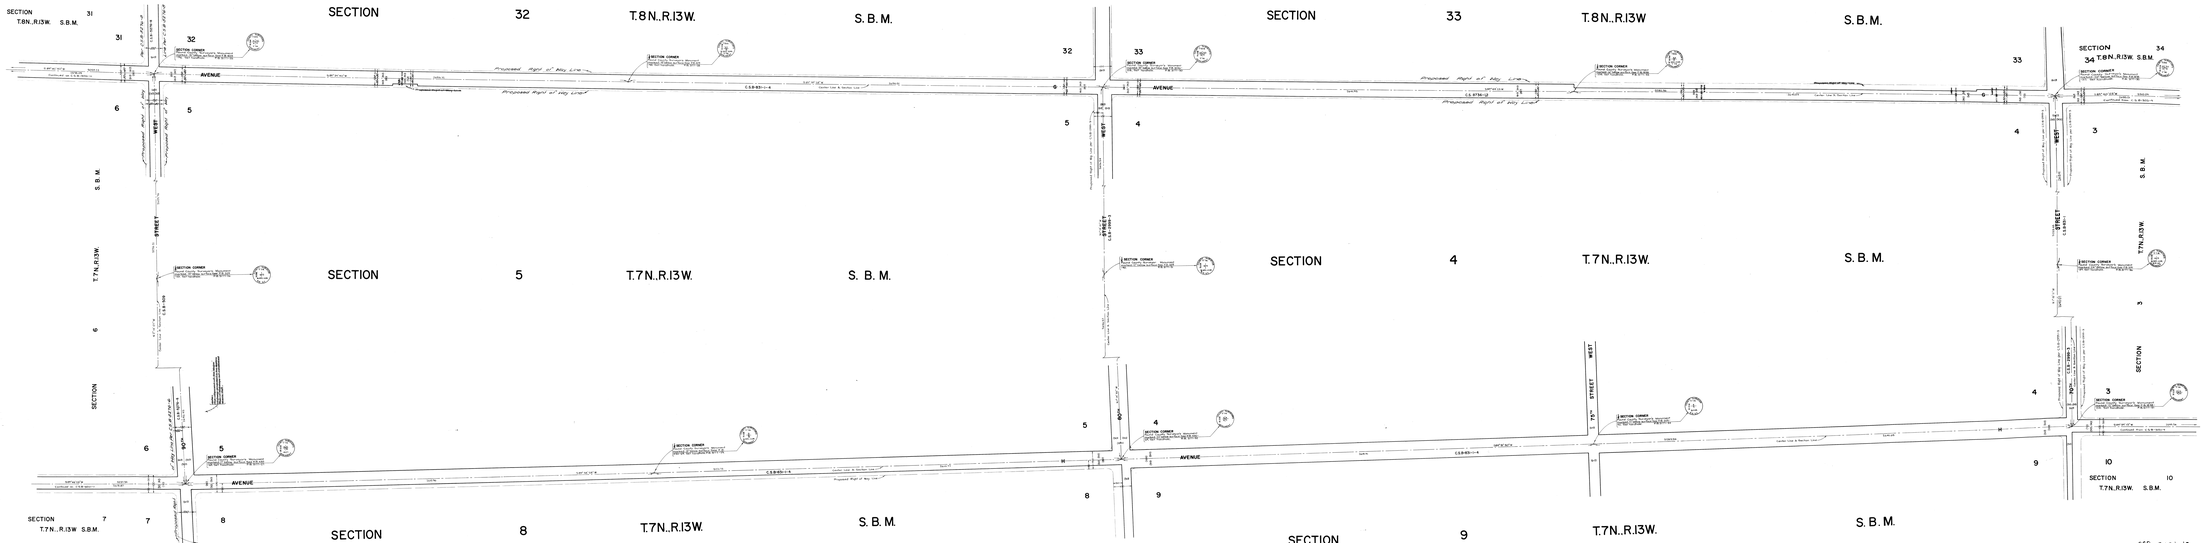

COUNTY OF LOS ANGELES
MAP OF
AVENUE G
AVENUE H
FROM
140TH STREET EAST
TO
110TH STREET WEST
COUNTY SURVEYORS MAP NO. B-3021
SHEET NO. 01 OF 1 SHEETS
SCALE - 1 INCH = 100 FT.

JOB NUMBER CSB-3021
JOB NUMBER CSB-3021

JOHN A. LAMBIE - COUNTY ENGINEER
SURVEYED MAY 1964 - SEPT. 1964

THIS MAP WAS PREPARED BY OR UNDER THE DIRECTION OF THE REGISTERED PROFESSIONAL ENGINEER LISTED IN SEC. 7-5, 3RD KIND, OF THE PROFESSIONAL ENGINEERS ACT AND MARCH 16,1964 AND BY BOARD ORDER DATED DEC. 11, 1961.

REGISTRATION NUMBER IN THE CALIFORNIA CODE OF REGULATIONS, TITLE 16, DIV. 5 AND PUBLIC RESOURCES CODE SEC. 7-5.3(b)

F.B. 3017, 3-1.1(2)

FIELD WORK BY: J.M. MENCHINA
R.E. DUNCAN

OFFICE WORK BY: R.E. DUNCAN
R.P. DIKEAN

CHECKED BY: W.A. SCHNEIDER
R. SINGSON

I M-68 32 71.72

JOHN A. LAMBIE
COUNTY ENGINEER
By: John A. Lambie
W.A. Schneider, DEPUTY