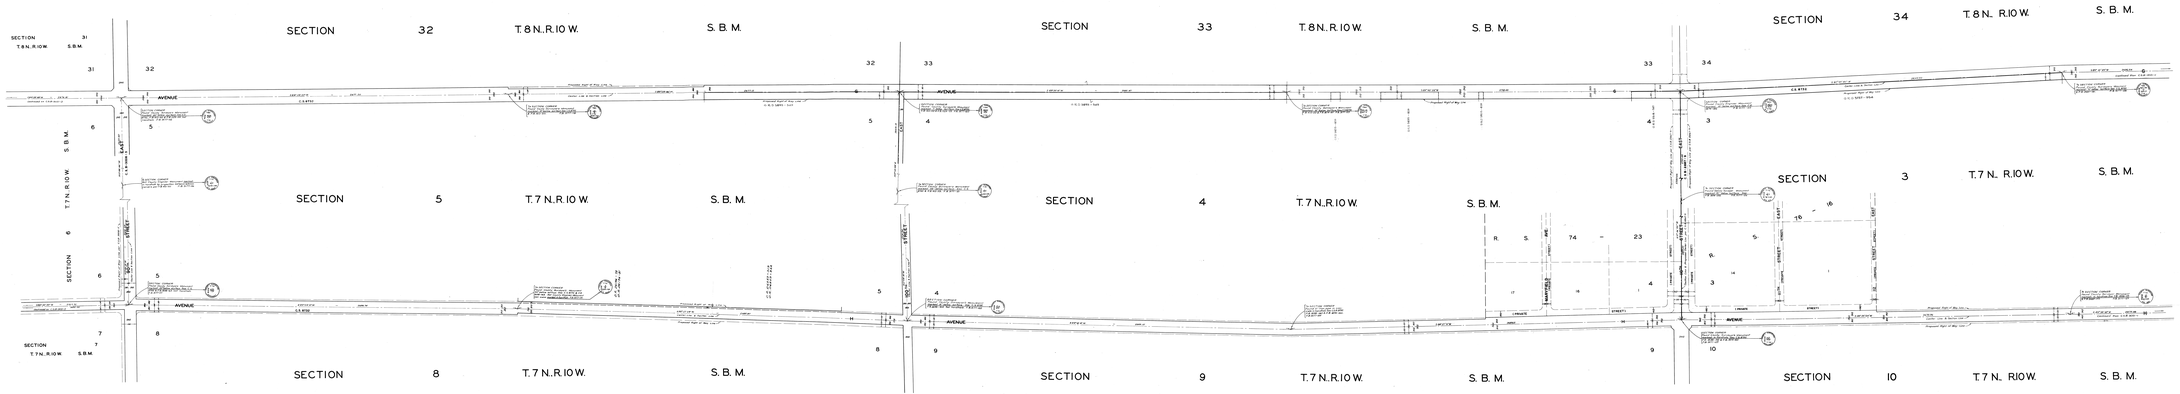

COUNTY OF LOS ANGELES
MAP OF
AVENUE G
AVENUE H
FROM
140TH STREET EAST
TO
110TH STREET WEST
COUNTY SURVEYORS MAP NO. B-3021
SHEET NO. 2 OF 3 SHEETS
SCALE: 1 INCH = 100 FT.

JOB NUMBER 098526
DRAWING NUMBER 098526

JOHN A. LAMBIE - COUNTY ENGINEER
SURVEYED MAY 1964 - SEPT. 1964
PLOTTED FROM FIELD NOTES AND FIELD TIES.
BEARINGS ON MAJORITY OF THE FIELD TIES, THE ORIGINAL MAPS OF SECTIONS, THE ORIGINAL MAPS OF LETTERS OFFICE AND ON SAID MAP NO. B-3021 WERE TAKEN FROM GRID BEARINGS.
NOTE: 1 MILE = 1.6093
BEARINGS ARE BASED ON THE CALIFORNIA COORDINATE SYSTEM, ZONE 5, NAD 83, EPOCH 1991.35 (CCS83 ZONE 5, EPOCH 1991.35)
FIELD TIES TO CITY OF LOS ANGELES PUBLIC WORKS MONUMENTS.

FIELD WORK BY	J. A. MEDRANO	
	A. D. SUMNER	
OFFICE WORK BY	A. D. SUMNER	
	R. M. BIRKS	
CHECKED BY	J. A. MEDRANO	
	A. D. SUMNER	

1 MILE IS 70.71.72

JOHN A. LAMBIE
COUNTY ENGINEER
LOS ANGELES, CALIFORNIA

CSB-3021-2

CSB-3021-2
CSB-3021-2
CSB-3021-2