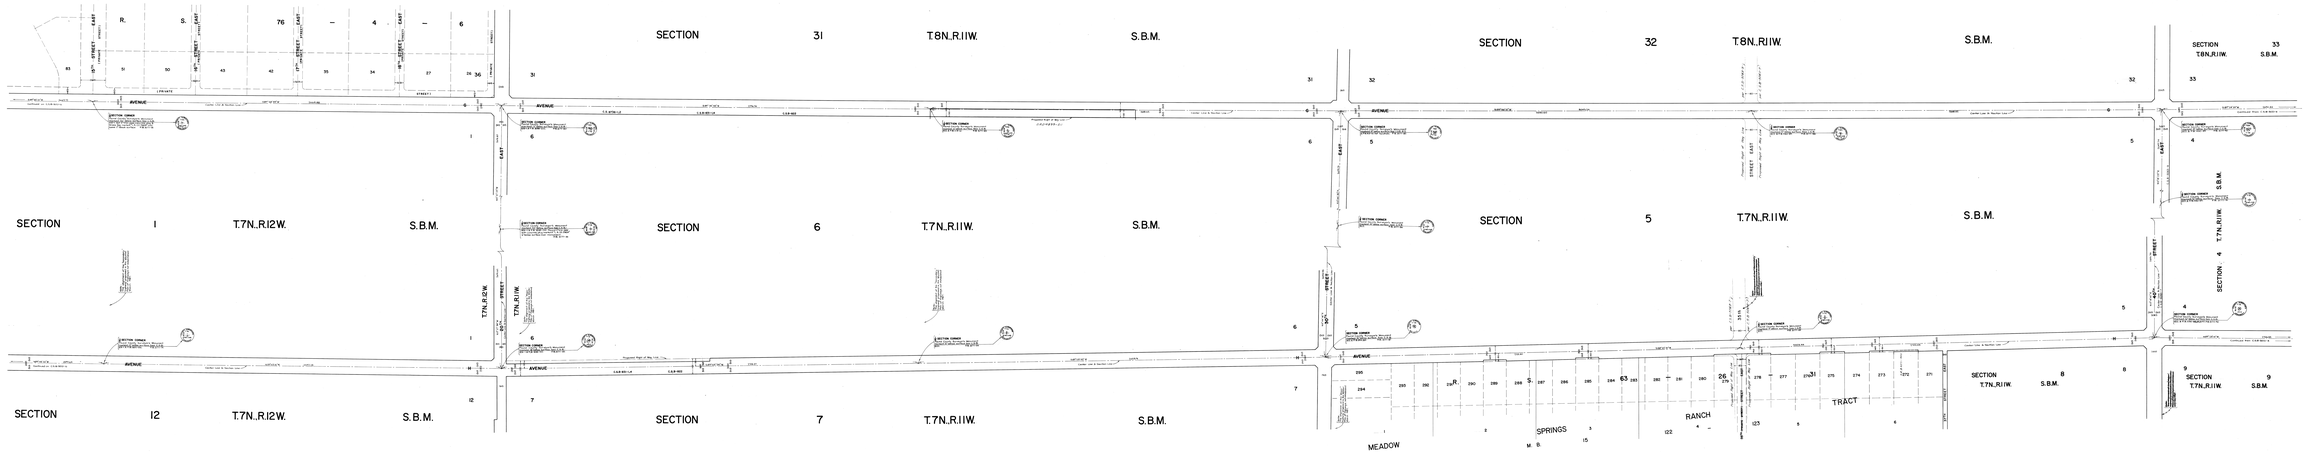

C3B-3021-5
A4 of A4

C3B-3021-5
A3 of A4

C3B-3021-5
A2 of A4

C3B-3021-5
A1 of A4

COUNTY OF LOS ANGELES
MAP OF
AVENUE G
AVENUE H
FROM
140TH STREET EAST
110TH STREET WEST
COUNTY SURVEYORS MAP NO. 9-3021
SCALE - 1 INCH = 100 FT.

JOB NUMBER 0006.05
JOB NUMBER 0006.05

JOHN A. LAMBIE - COUNTY ENGINEER
SURVEYED MAY 1964 - SEPT. 1964
SUBMITTED ON REQUEST OF THE REGIONAL PLANNING COMMISSION, COUNTY OF LOS ANGELES, AND SUBJECT TO LATTERS, METES AND BOUNDS DESCRIPTIONS, ON FILE IN THE OFFICE OF THE COUNTY ENGINEER.
DATED: DEC. 11, 1967
MONUMENTS ARE BASED ON THE CALIFORNIA COORDINATE SYSTEM, ZONE 5, NAD 1927 PUBLIC RESOURCES CODE - SEC. 7.5, 8803
FIELD BOOK 1-1-1
FIELD WORK BY: J. M. WILLIAMS
J. M. WILLIAMS
OFFICE WORK BY: J. A. LAMBIE
J. A. LAMBIE
CHECKED BY: M. A. CONNOVER
D. SANDER

LAL 65 10.71.72

JOHN A. LAMBIE
COUNTY ENGINEER