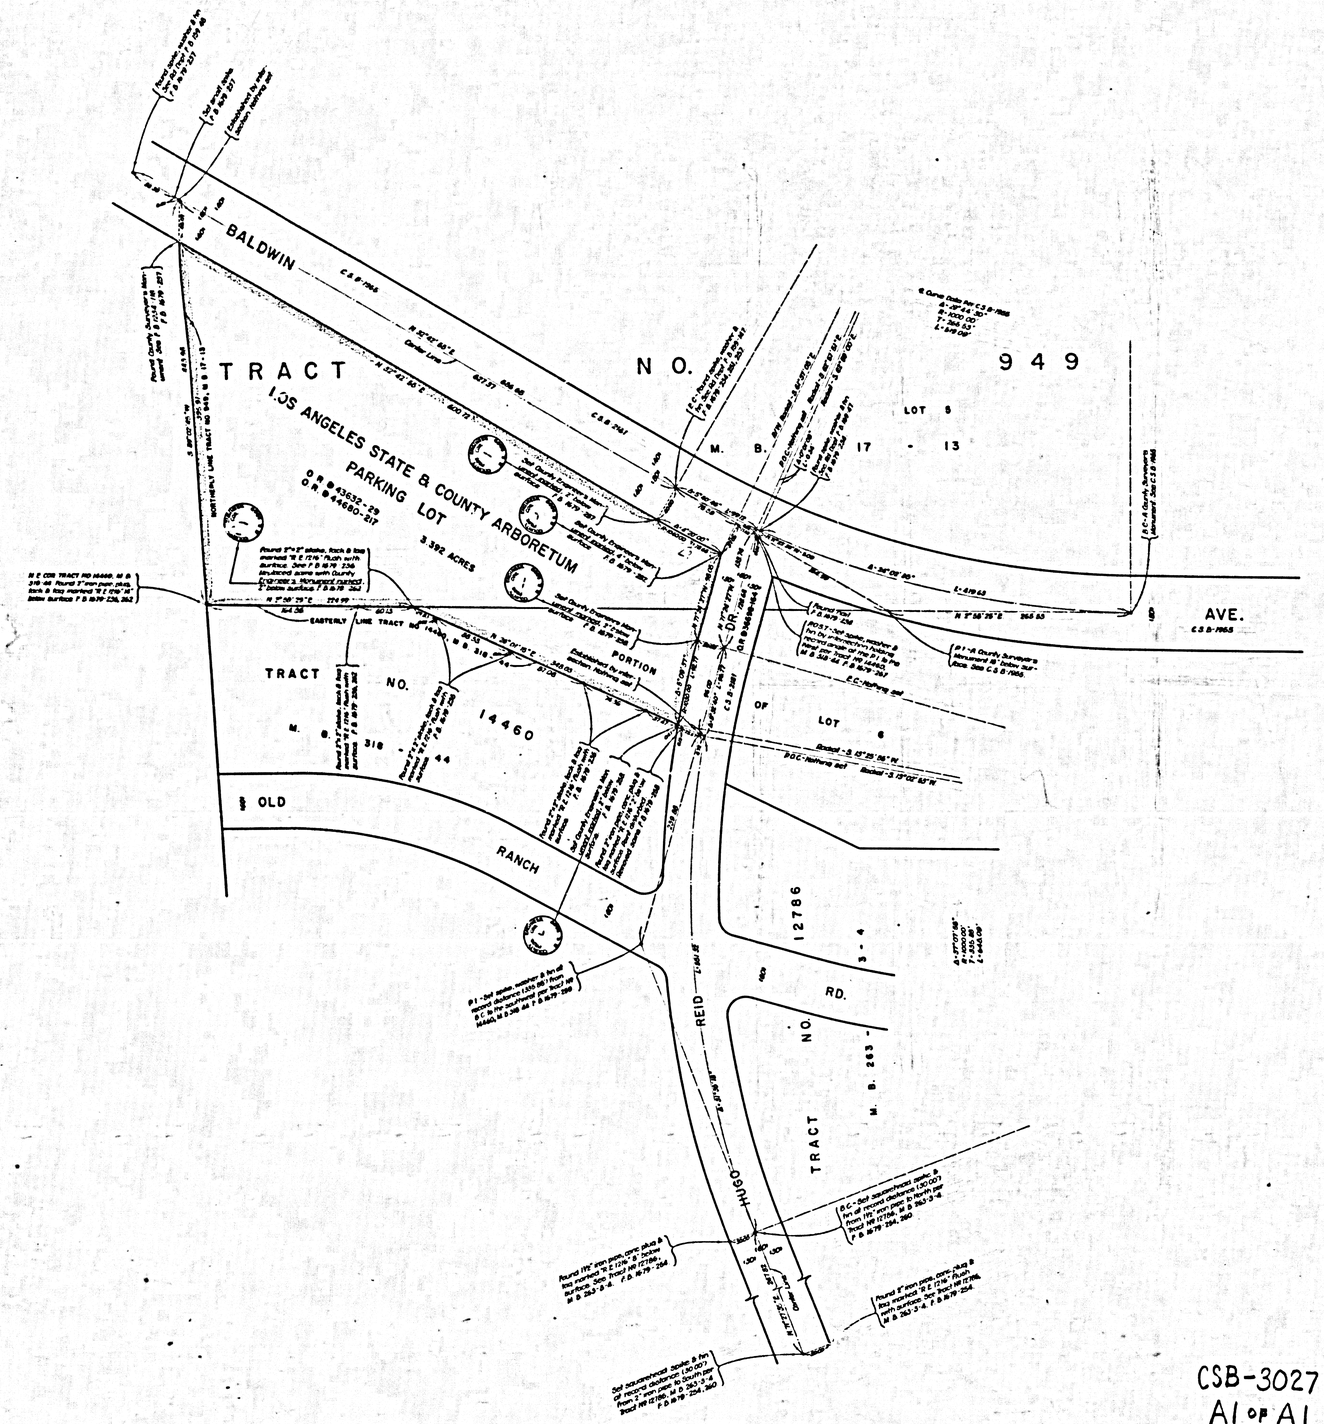

COUNTY OF LOS ANGELES
MAP OF

LOS ANGELES STATE & COUNTY ARBORETUM PARKING LOT

BEING A PORTION OF LOTS 5 & 6, TRACT NO. 949, M.B. 17-13.

COUNTY SURVEYORS MAP NO. B-3027
SCALE :- 1 INCH = 50 FT.

JOB NUMBER 0016.02

I.M. 45

JOHN A. LAMBIE - COUNTY ENGINEER
SURVEYED NOV. - DEC. 1966

SURVEYED ON REQUEST OF THE COUNTY ENGINEER UNDER SEC. 79, ORD. 4099 BY LETTER DATED AUGUST 22, 1966.

BEARINGS ARE BASED ON THE BEARING OF BALDWIN AVENUE AS SHOWN ON C.S.B-1955.

F. B. 1679-234-237, 251-262

FIELD WORK BY.....G. W. PETRI
OFFICE WORK BY.....M. HAMASU
CHECKED BY.....M. OSHITA

JOHN A. LAMBIE
COUNTY ENGINEER
FILED [illegible]
Jan 31, 1967 DEPUTY

CSB-3027
A1 OF A1