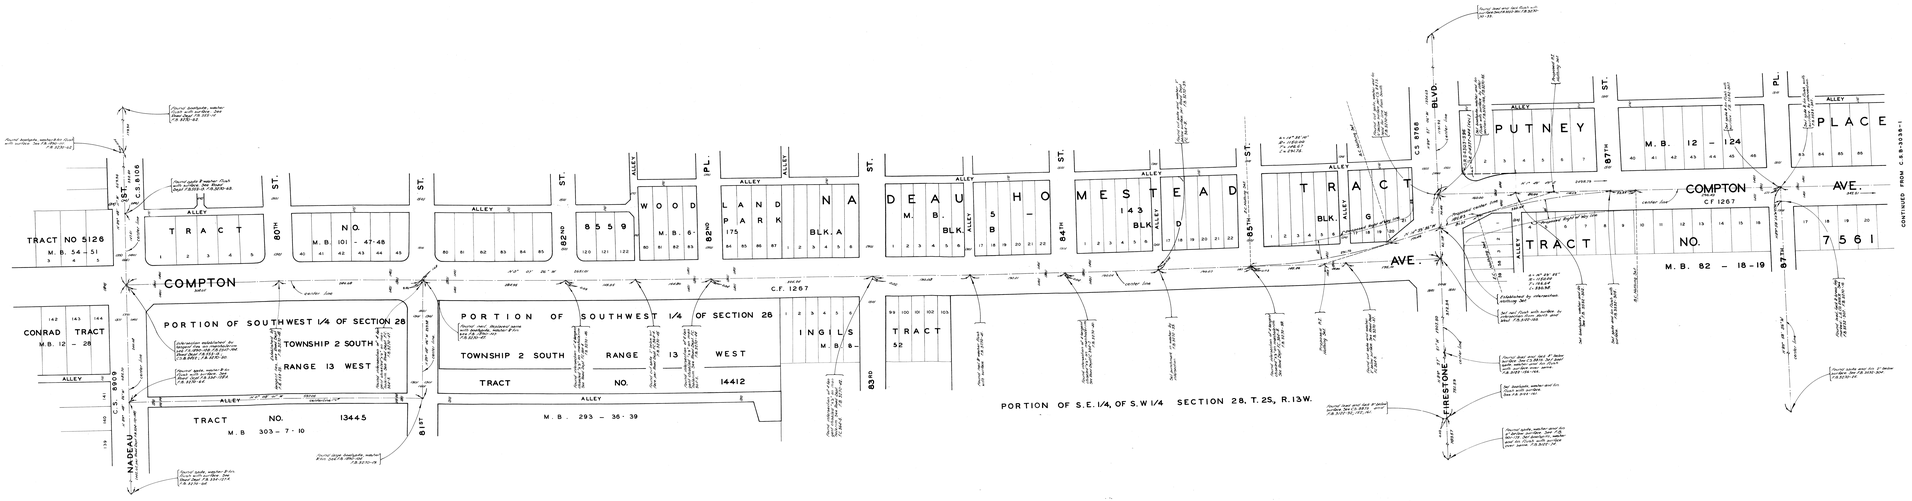


COUNTY OF LOS ANGELES

MAP OF

# COMPTON AVENUE

FROM

96TH STREET

TO

NADEAU STREET

COUNTY SURVEYORS MAP NO. B-3038

SHEET NO. 2 OF 2 SHEETS

SCALE:- 1 INCH = 50 FT.

JOB NUMBER 0096.67

JOHN A. LAMBIE COUNTY ENGINEER

SURVEYED OCT. 1955 TO JUNE 1957

SURVEYED ON REQUEST OF THE REGIONAL PLANNING COMMISSION UNDER SEC. 78, ORD. 4095 BY LETTER DATED MARCH 9, 1955 AND BY BOARD ORDER DATED DEC. 11, 1956.

BEARINGS ARE BASED ON THE BEARING OF 82ND STREET PER C.S.B. 3019.

F.B. 3270 - 5-70 & F.B. 3332 - 298-320

FIELD WORK BY.....A.C. GUIZADO
.....E. ENGLISH
.....R. MYERS

OFFICE WORK BY.....H. HOLMAN
CHECKED BY.....M. ASHLEY

I.M. 7

JOHN A. LAMBIE
COUNTY ENGINEER
FILED June 26, 1957
J. J. Miller DEPUTY

CSB-3038-2
A3 OF A3

CSB-3038-2

CSB-3038-2