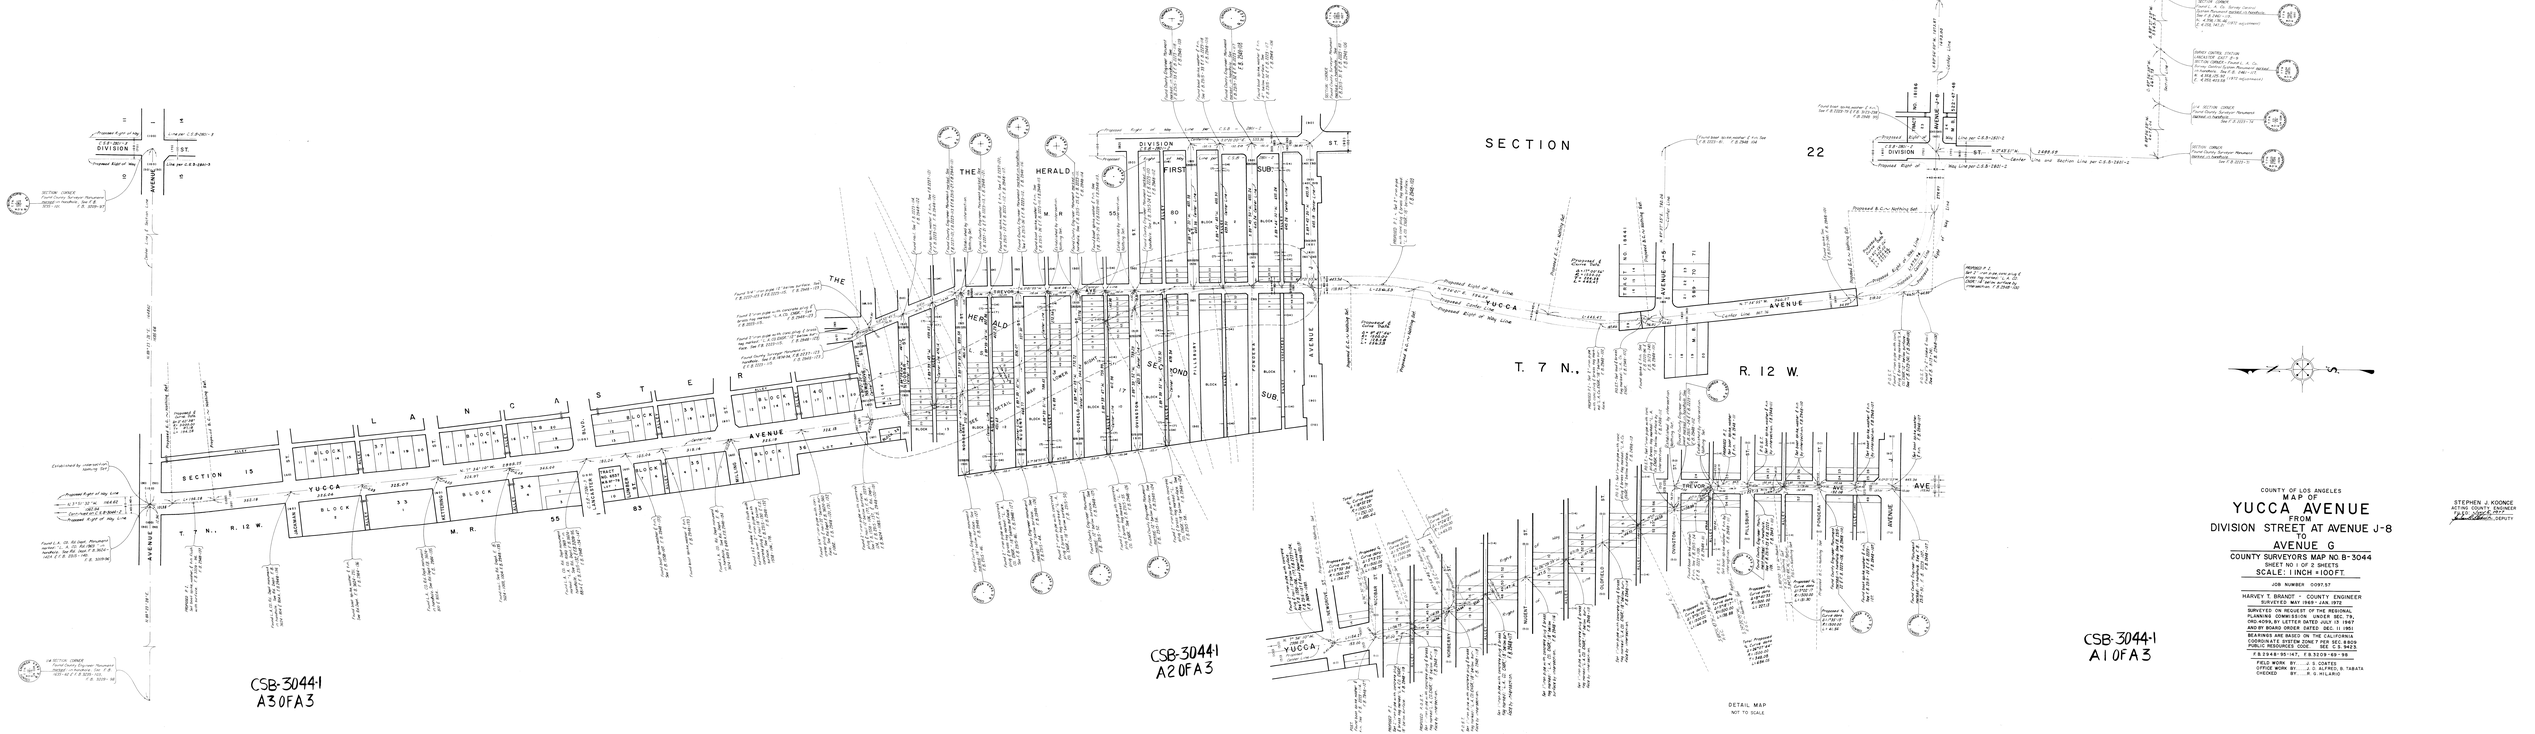

COUNTY OF LOS ANGELES

MAP OF

YUCCA AVENUE

FROM

DIVISION STREET AT AVENUE J-8

TO

AVENUE G

COUNTY SURVEYORS MAP NO. B-3044

SHEET NO. 1 OF 2 SHEETS

SCALE: 1 INCH = 100 FT.

JOB NUMBER 0081.51

HARVEY T. BRANDT — COUNTY ENGINEER

SURVEYED MAY 1969 - JAN. 1972

SURVEYED ON REQUEST OF THE REGIONAL PLANNING COMMISSION UNDER SEC. 79, ITS WORK, BY LETTER DATED JULY 15 1967 AND BY BOARD ORDER DATED DEC. 11 1961

BASIS OF BEARINGS: CALIFORNIA COORDINATE SYSTEM ZONE 5 (LAMBERT) PUBLIC RESOURCES CODE SEC. 8802

F.B. 2348-B-151-147, F.B. 3228-B5-38

FIELD WORK BY J. S. CORTES

OFFICE WORK BY J. S. ALFRED, B. TABATA

CHECKED BY R. G. HILARIO

STEPHEN J. KOONCE

ACTING COUNTY ENGINEER

R. G. HILARIO, DEPUTY