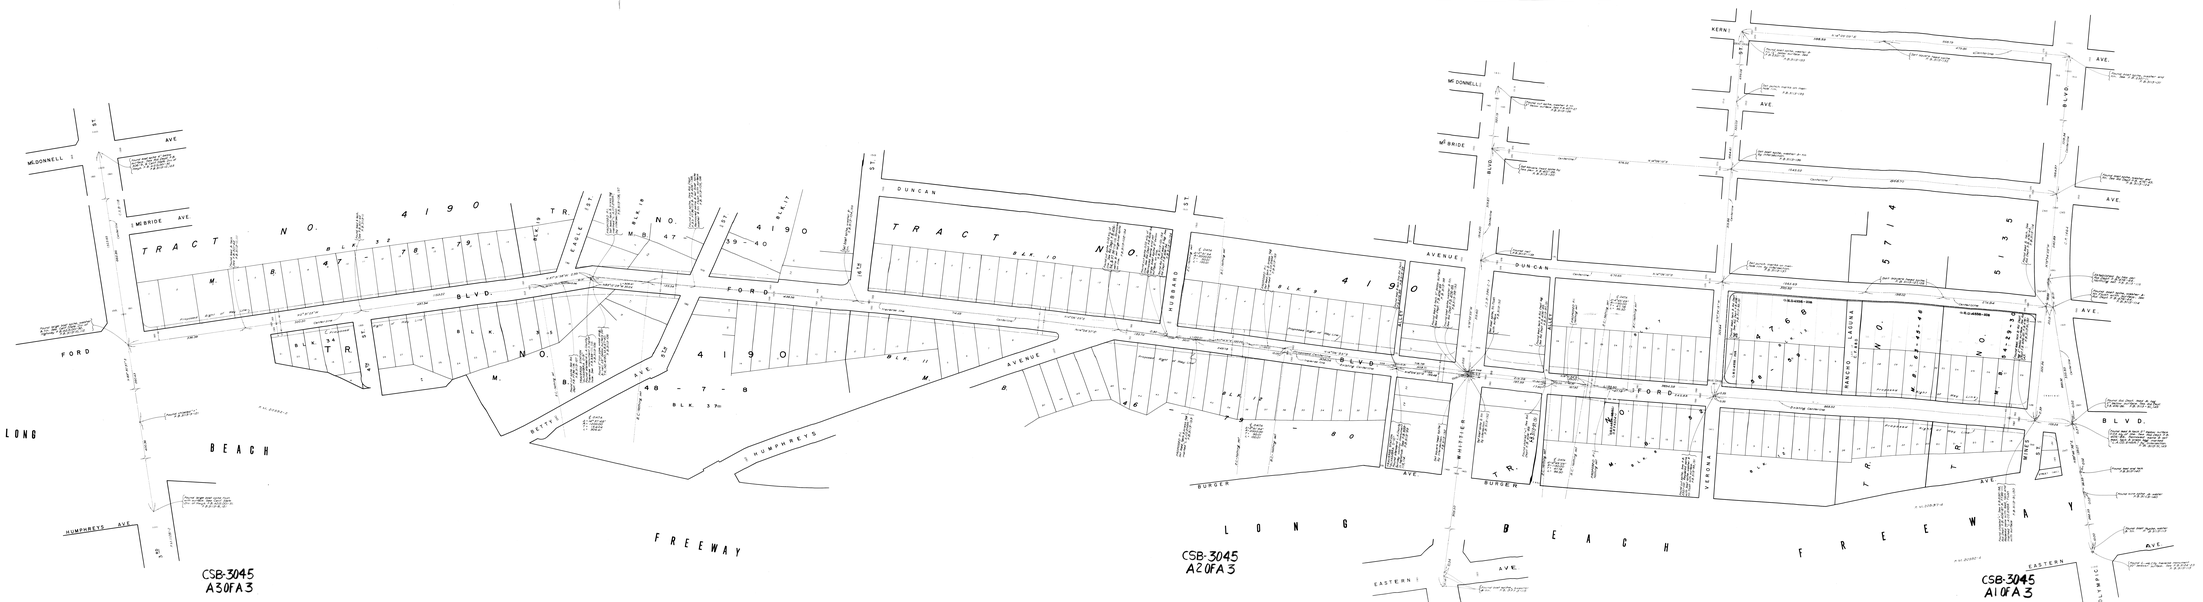

COUNTY OF LOS ANGELES

MAP OF

FORD BOULEVARD

FROM

OLYMPIC BOULEVARD

TO

3RD STREET

COUNTY SURVEYORS MAP NO. B-3045

SCALE:- 1 INCH = 50 FT.

JOB NUMBER: 00-09-01

JOHN A. LAMBIE - COUNTY ENGINEER
SURVEYED MAY 9, OCT. 1967

BEARINGS ARE BASED ON THE CALIFORNIA COORDINATE SYSTEM ZONE 7 PER DEL ARIN PUBLIC RESOURCES CODE SEC 8803

F.B. 3133 - 87 - 127

FIELD WORK BY: ..... J. BAZEN
..... J. MOSER
OFFICE WORK BY: ..... DEL BRYER
CHECKED BY: ..... JW. CHURCH

JOHN A. LAMBIE
COUNTY ENGINEER