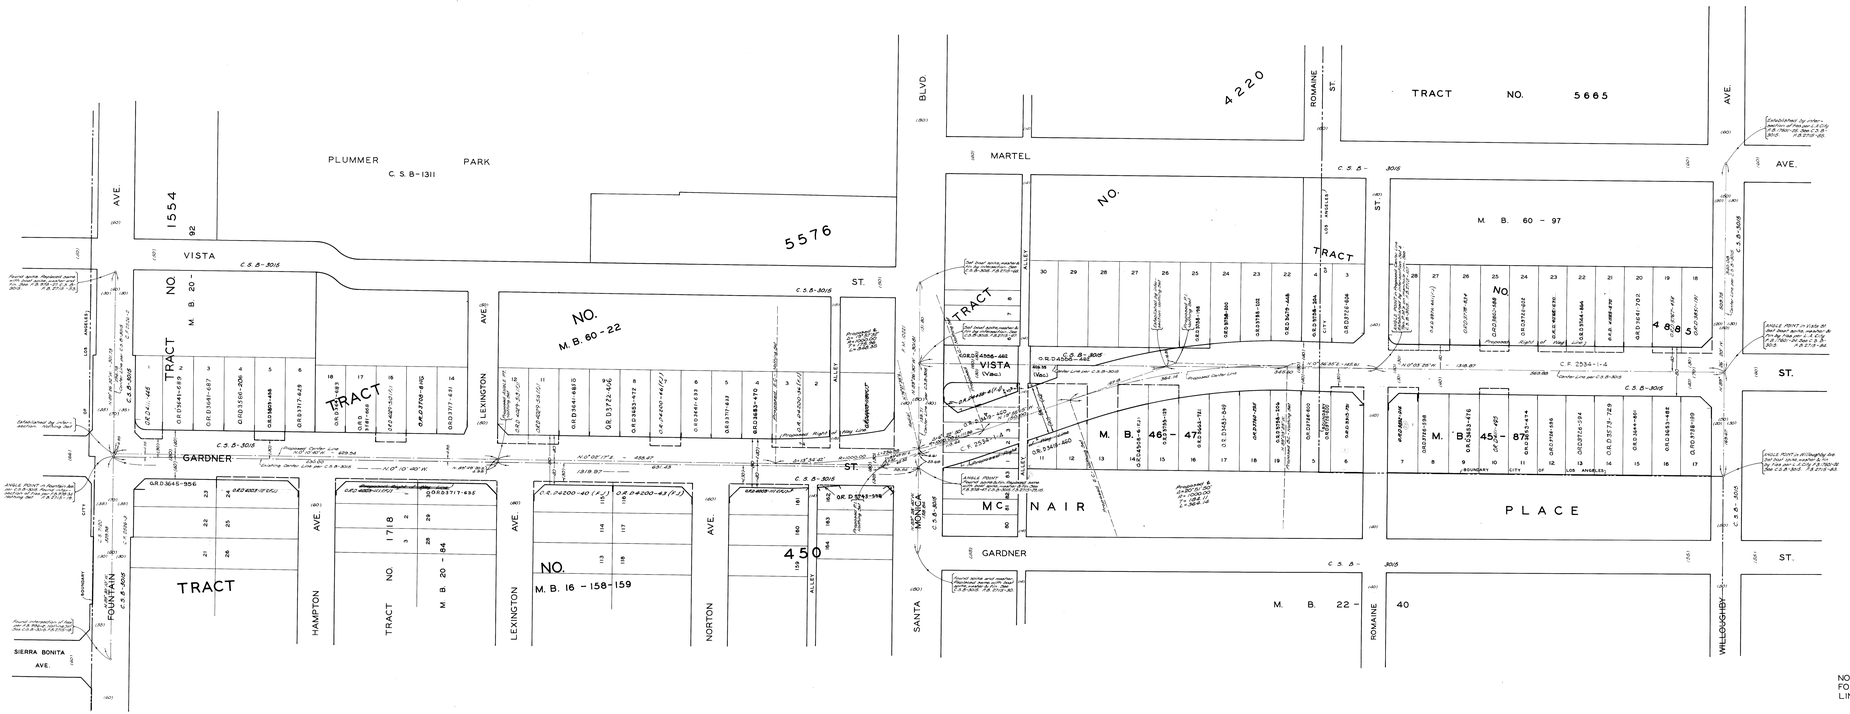

NOTE:
FOR THE ESTABLISHMENT OF THE CENTER LINES SHOWN HEREON SEE C. S. B-3015.

COUNTY OF LOS ANGELES
MAP OF
GARDNER STREET-VISTA STREET
FROM
WILLOUGHBY AVENUE
TO
FOUNTAIN AVENUE

COUNTY SURVEYORS MAP NO. B-3046
SCALE:- 1 INCH = 50 FT.

JOB NUMBER 0097.38

JOHN A. LAMBIE - COUNTY ENGINEER
SURVEYED JUNE 1963-APRIL 1964

SURVEYED ON REQUEST OF THE REGIONAL PLANNING COMMISSION UNDER SEC. 79, ORD. 4099, BY LETTER DATED DEC. 2, 1958 AND BY BOARD ORDER DATED DEC. 11, 1958.

BEARINGS ARE BASED ON THE BEARING OF VISTA STREET AS SHOWN ON C. S. B- 3015.

F.B. 2715-5-115

FIELD WORK BY..... A.S. CURTIS
OFFICE WORK BY..... T.H. BURNS
CHECKED BY..... D. SAPPELL

I.M. 22

JOHN A. LAMBIE
COUNTY ENGINEER
FILED June 30, 1962
L.E. Dubin DEPUTY

CSB-3046
A2 OF A2

CSB-3046
A1 OF A2