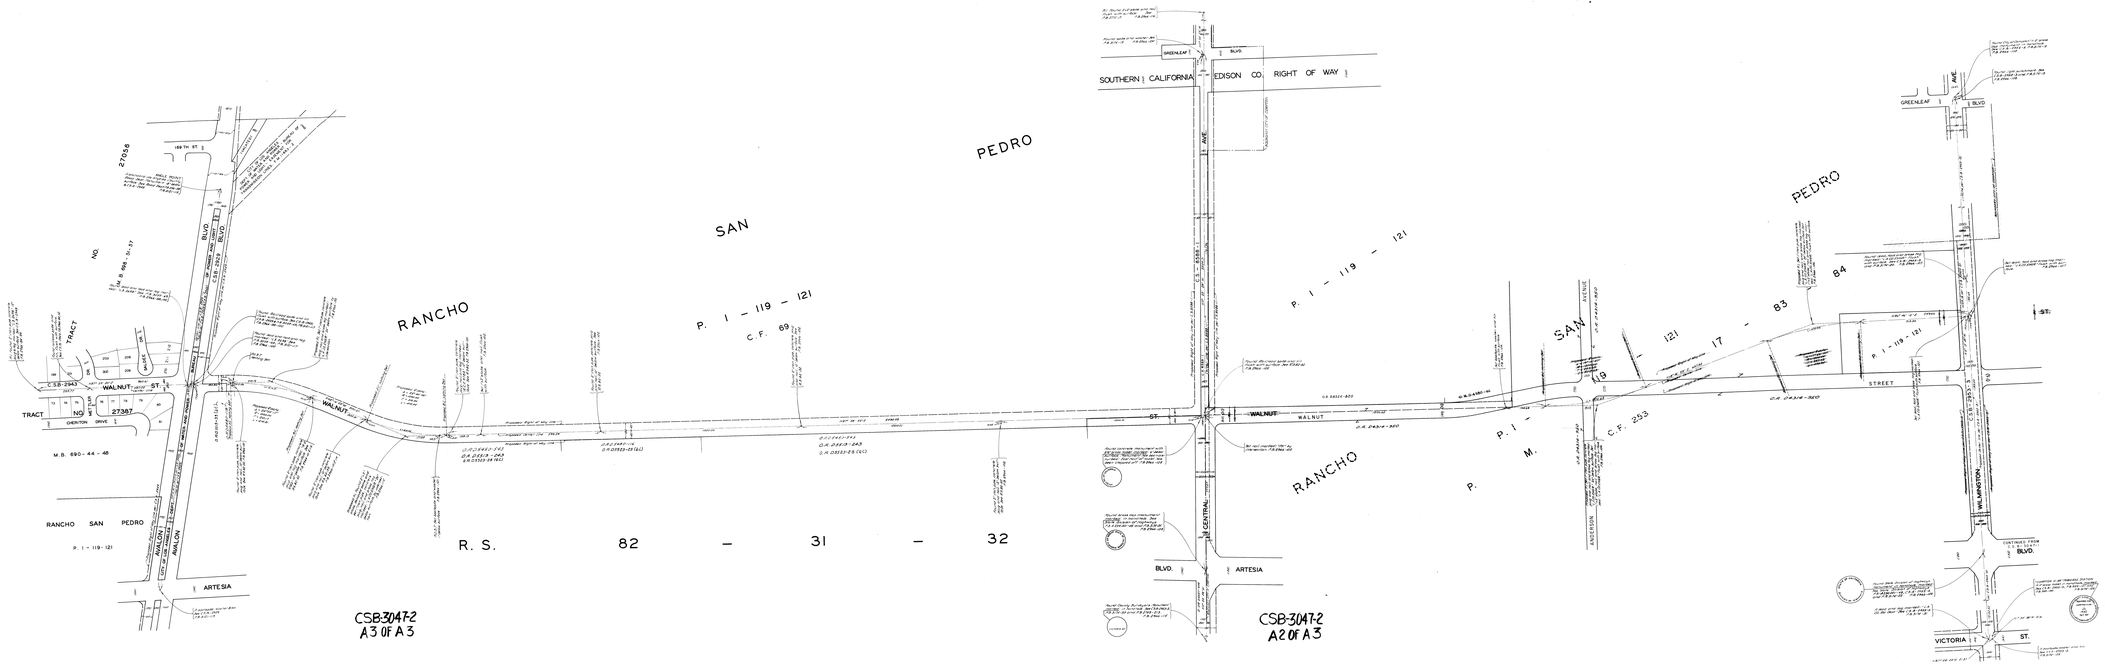

COUNTY OF LOS ANGELES

MAP OF WALNUT STREET FROM ALAMEDA STREET TO AVALON BOULEVARD

COUNTY SURVEYORS MAP NO. B-3047

SHEET NO. 2 OF 2 SHEETS

SCALE - 1 INCH 100 FT.

JOB NUMBER 0095.73

JOHN A. LAMBIE - COUNTY ENGINEER
SURVEYED: JULY - NOV. 1981

BEARINGS ARE BASED ON THE CALIFORNIA COORDINATE SYSTEM, ZONE 5, NAD 83 PUBLIC RESOURCES CODE 8801 ET SEQ.

F.B. 2888-37-123, F.B. 3174, F.B. 3131

FIELD WORK BY E.F. ENGLISH
OFFICE WORK BY M.A. CONDIMENA
CHECKED BY M.A. CONDIMENA

Map City of Central has accepted in conform with Ch. 1 (1-28-54) Ch. 2 (1-27, Rev. 1-29-)

JOHN A. LAMBIE
COUNTY ENGINEER
FILED March 1, 1982
J.E. Lambie, DEPUTY