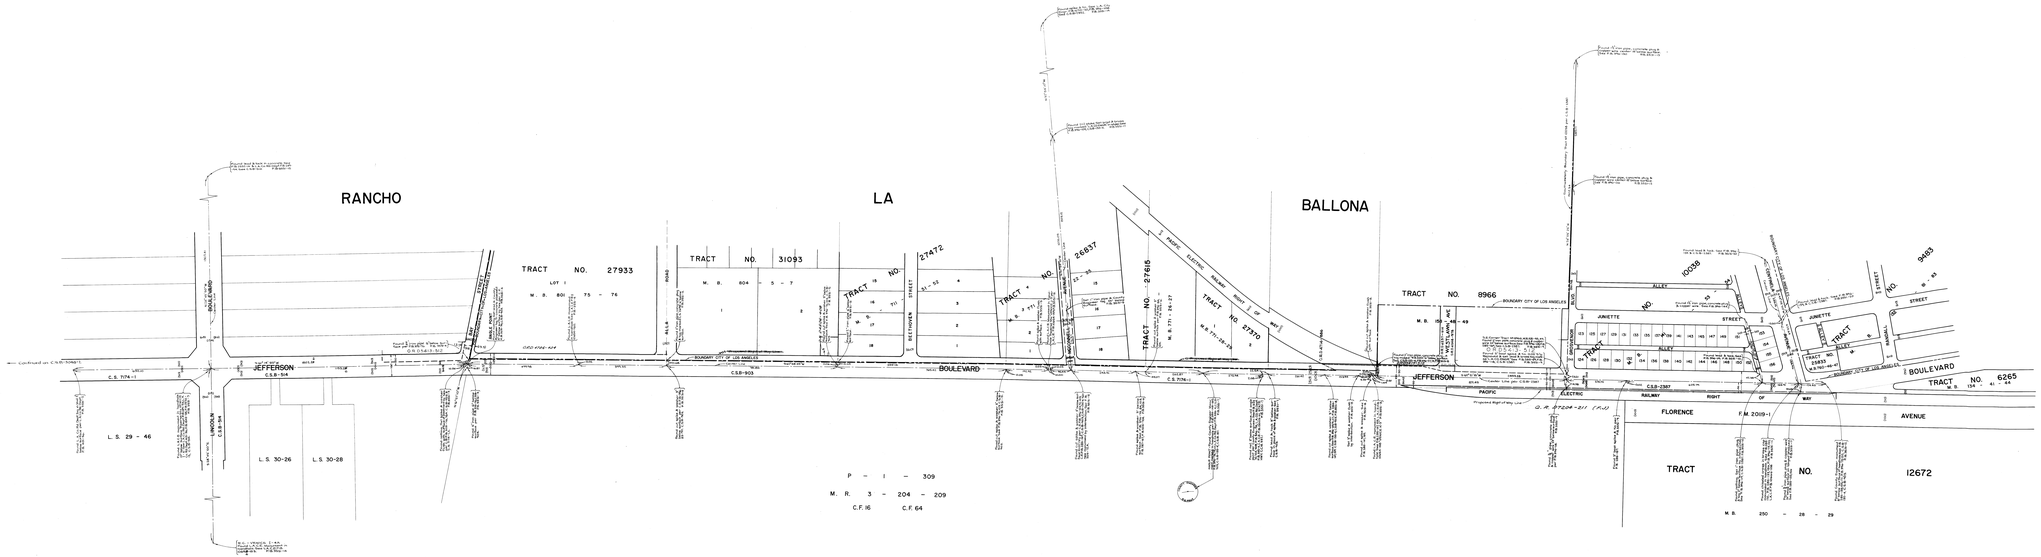

COUNTY OF LOS ANGELES
MAP OF
JEFFERSON BOULEVARD
FROM
CENTINELA AVENUE
TO
VISTA DEL MAR

T.M. 23 C-3

COUNTY SURVEYORS MAP NO. B-3048
SHEET NO. 1 OF 3 SHEETS
SCALE: 1 INCH = 100 FT.

JOB NUMBER 009736

JOHN A. LAMBIE - COUNTY ENGINEER
SURVEYED - OCTOBER 1964

BEARINGS ARE BASED ON THE BEARING OF THE CENTERLINE OF JEFFERSON BOULEVARD AS SHOWN ON C.S.B-2361

F.B. 353-1-20

FIELD WORK BY ..... W. A. RICHARDS
OFFICE WORK BY ..... R. R. DIGEAU
CHECKED BY ..... A. E. CART

JOHN A. LAMBIE
COUNTY ENGINEER
FILED 7-27-68
Leroy J. Zimmerman DEPUTY

CSB-3048-1
A1 OF A3

CSB-3048-1
A2 OF A3

CSB-3048-1
A3 OF A3