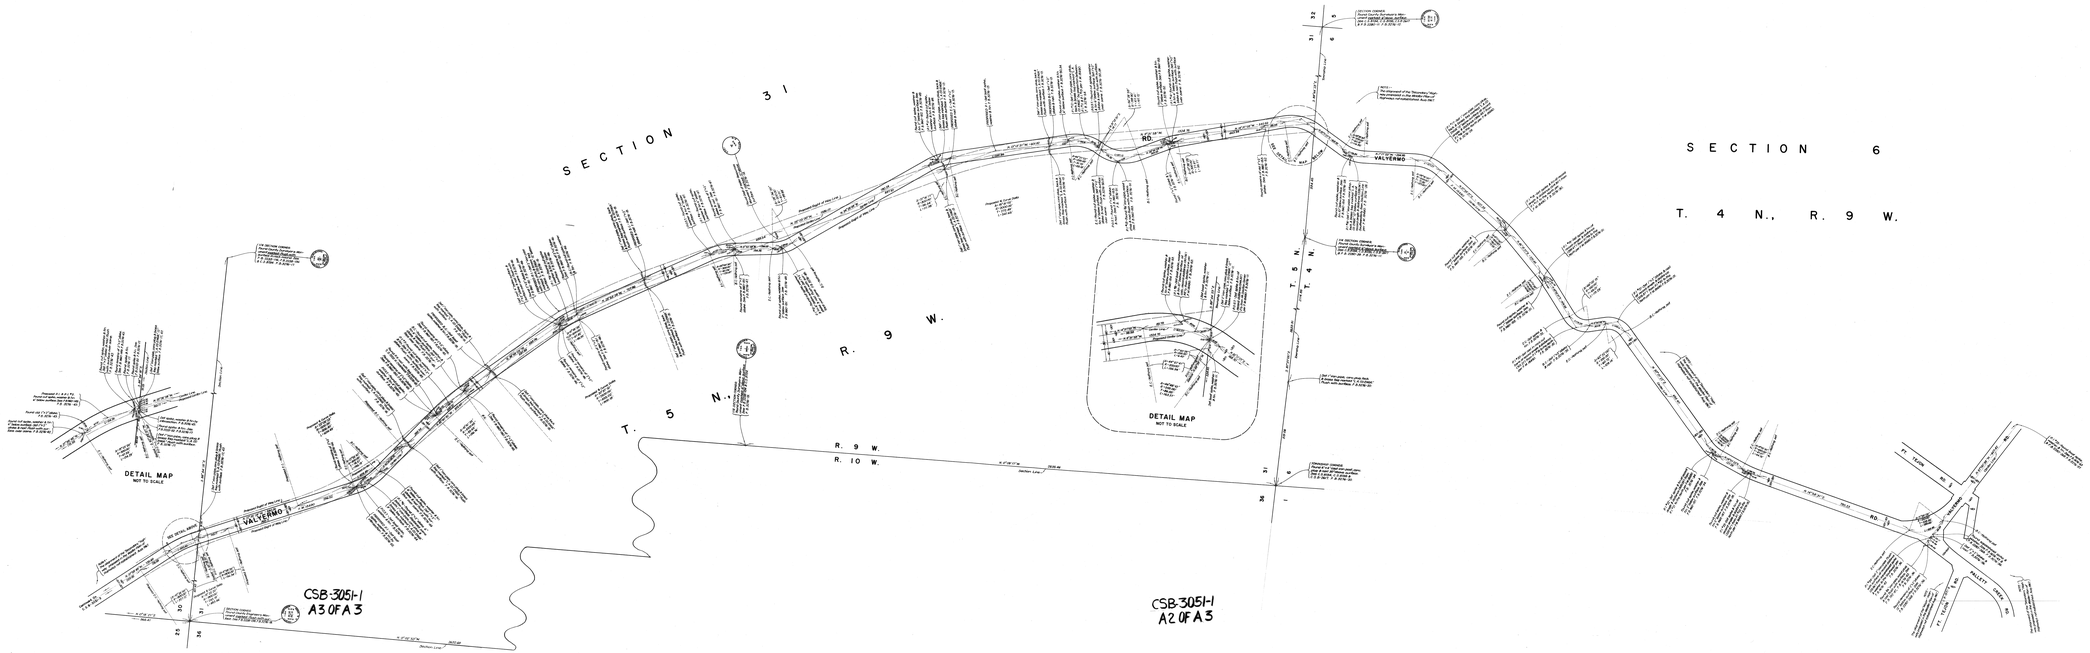

COUNTY OF LOS ANGELES

MAP OF

VALYERMO ROAD

FROM

FORT TEJON ROAD

TO

LONGVIEW ROAD

COUNTY SURVEYOR'S MAP NO. B-3051

SHEET NO. 1 OF 2 SHEETS

SCALE:- 1 INCH=100 FT.

JOB NUMBER 0097.00

JOHN A. LAMBIE - COUNTY ENGINEER
SURVEYED FEBRUARY, AD 1956

SURVEYED PURSUANT TO THE REGIONAL PLANNING COMMISSION UNDER SEC. 7.5, ORD. 4009, BY LETTER DATED MAR. 10, 1966 AND BY BOARD ORDER DATED DEC. 11, 1951.

BEARINGS ARE BASED ON THE BEARING OF THE TOWNSHIP LINE BETWEEN THE N. W. 1/4 OF SEC. 6, T. 4 N., R. 9 W. AND THE S. W. 1/4 OF SEC. 31, T. 5 N., R. 9 W. AS SHOWN ON C. S. B. 3051.

F. B. 3276-11-53

FIELD WORK BY..... J. S. COATES
OFFICE WORK BY..... M. HANSEU
CHECKED BY..... J. S. COATES
S. C. BUSH

JOHN A. LAMBIE
COUNTY ENGINEER
REG. No. 5147 R. E. (Civil)
J. S. Coates, REPS