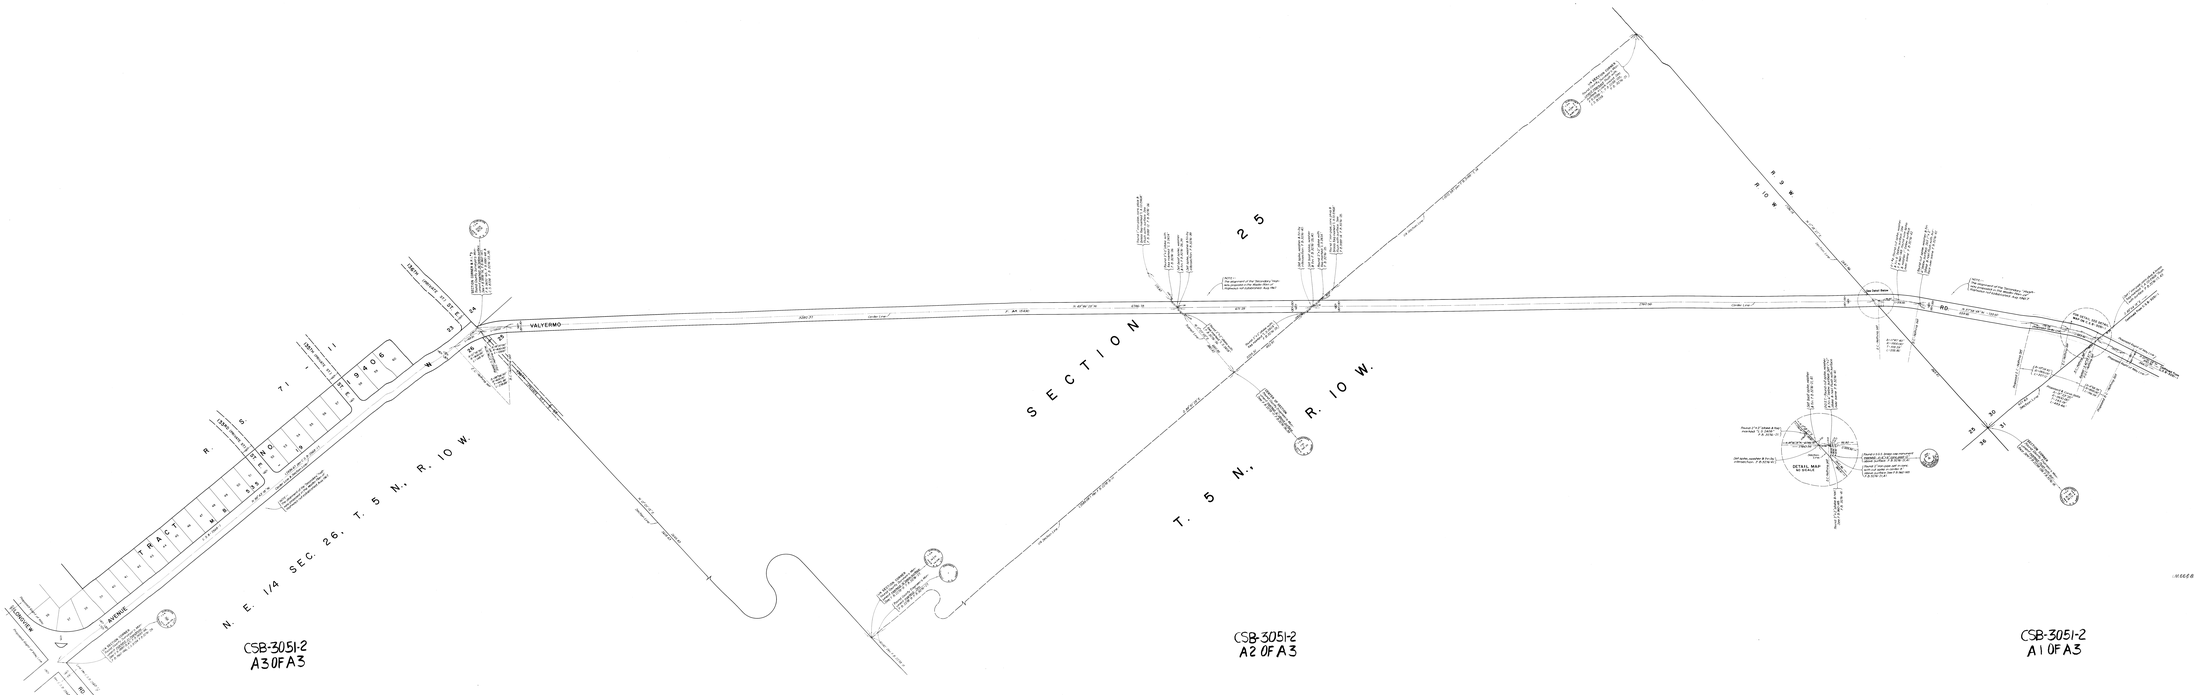

COUNTY OF LOS ANGELES
MAP OF
VALYERMO ROAD
FROM
FORT TEJON ROAD
TO
LONGVIEW ROAD

COUNTY SURVEYOR'S MAP NO. B-3051
SHEET NO. 2 OF 3 SHEETS
SCALE: - 1 INCH = 100 FT.

JOB NUMBER 00197.00

JOHN A. LAMBIE - COUNTY ENGINEER
SURVEYOR - ROBERT E. LOVE

SURVEYED ON REQUEST OF THE REGIONAL PLANNING COMMISSION UNDER SEC. 7A, ORD. 4090, BY LETTER DATED MAR. 10, 1966 AND BY BOARD ORDER DATED DEC. 11, 1951.

PRELIMINARY BASED ON THE BEARING OF THE TRACT BOUNDARY BETWEEN THE S.W. 1/4 OF SEC. 6, T. 4 N., R. 9 W. AND THE S.W. 1/4 OF SEC. 5, T. 5 N., R. 9 W. AS SHOWN ON C. S. B-2617.

F. B. 3276-11 - 53

FIELD WORK BY ..... J. D. COATES
DRAWN BY ..... R. GARCIA
CHECKED BY ..... G. SHIRODA
S. E. BARR

JOHN A. LAMBIE
COUNTY ENGINEER
SURVEYOR