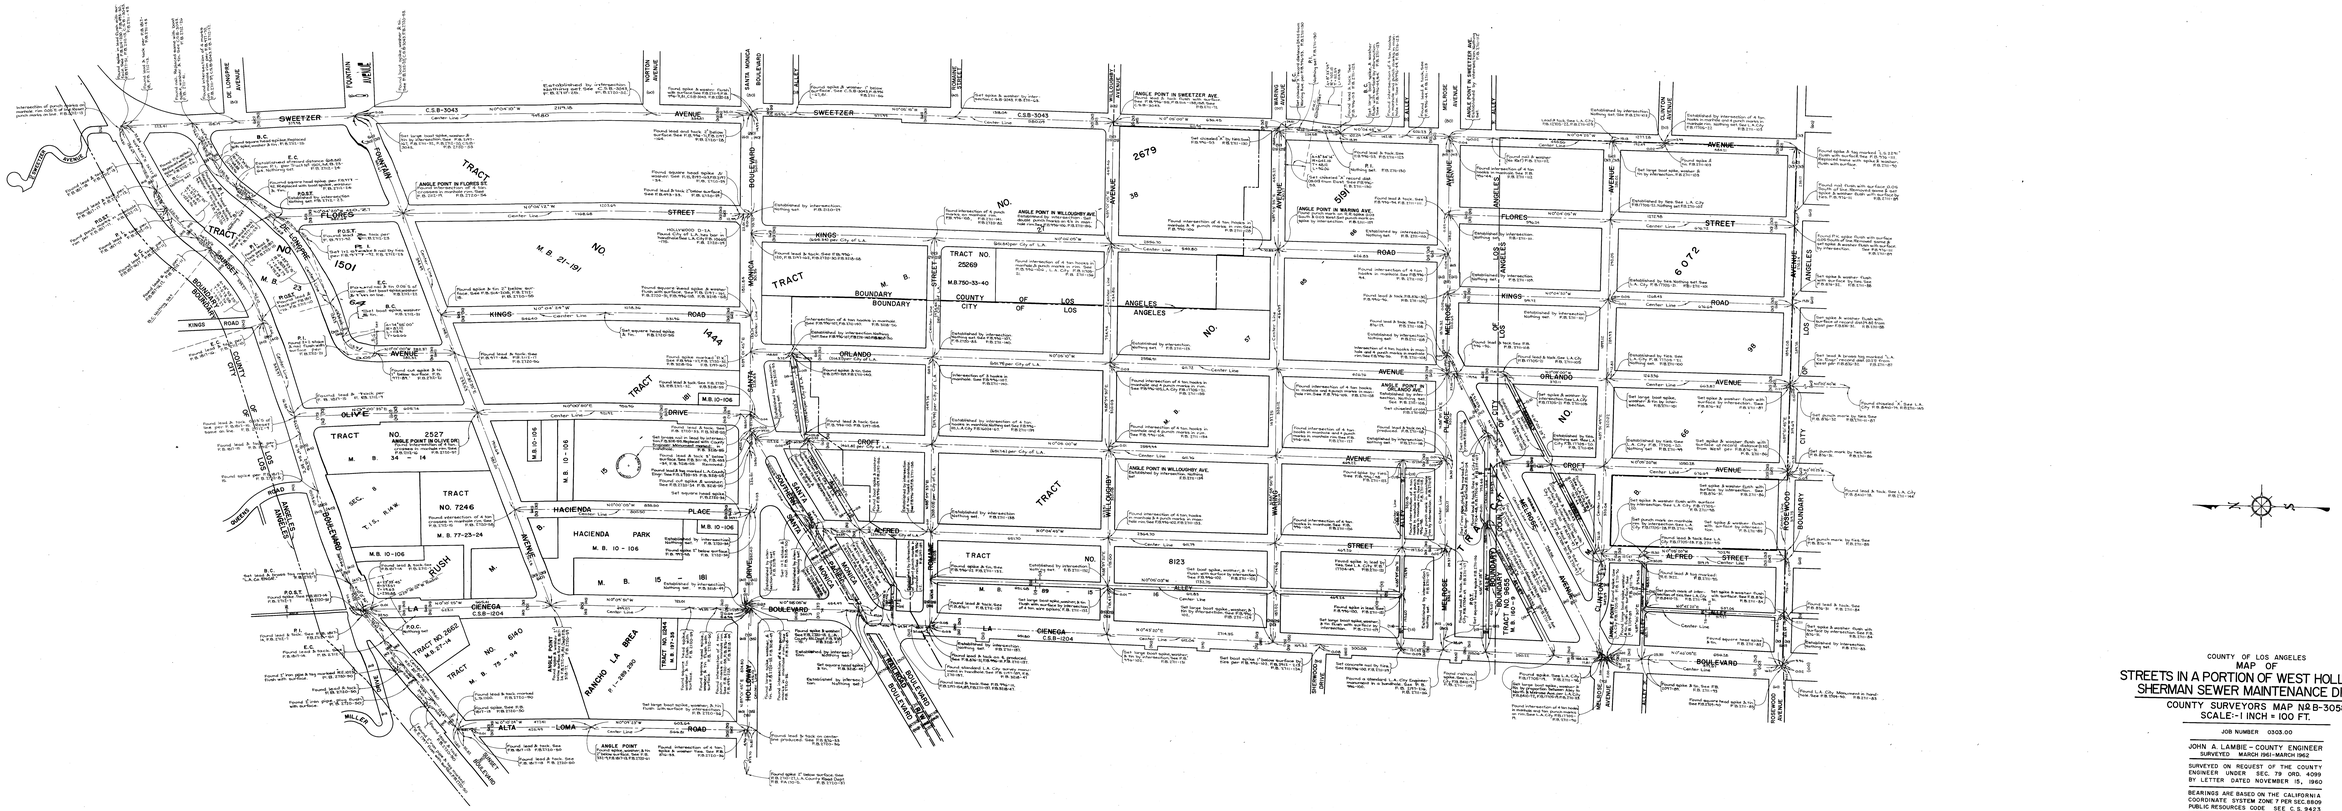

CSB-3058
A2 OF A2

COUNTY OF LOS ANGELES
MAP OF
STREETS IN A PORTION OF WEST HOLLYWOOD &
SHERMAN SEWER MAINTENANCE DISTRICT
COUNTY SURVEYORS MAP Nº B-3058
SCALE-1 INCH = 100 FT.

JOB NUMBER 0303.00

JOHN A. LAMBIE - COUNTY ENGINEER
SURVEYED MARCH (19)-MARCH (19)62

SURVEYED ON REQUEST OF THE COUNTY ENGINEER UNDER SEC. 78 ORD. 4099 BY LETTER DATED NOVEMBER 15, 1960

BEARINGS ARE BASED ON THE CALIFORNIA COORDINATE SYSTEM ZONE 7 PER SEC.8809 PUBLIC RESOURCES CODE SEE C.S.9423

F.B.2197, F.B.2711, F.B.2712, F.B.2720, F.B.3218

FIELD WORK BY..... F. E. BROOKS
W.A. RICHARDS
E.T. MANKEY
D.L. BUCHOLDER
OFFICE WORK BY..... R.H. SHEAN
CHECKED BY..... C.C. RUBENSTEIN
D. SAPPELL
W.J. BRENNER

L.N. 22
Street name change Santa Monica Blvd. 7-8-70 R.R.S.

JOHN A. LAMBIE
COUNTY ENGINEER
11-21-67
Barry J. Cunningham

CSB-3058
A1 OF A2