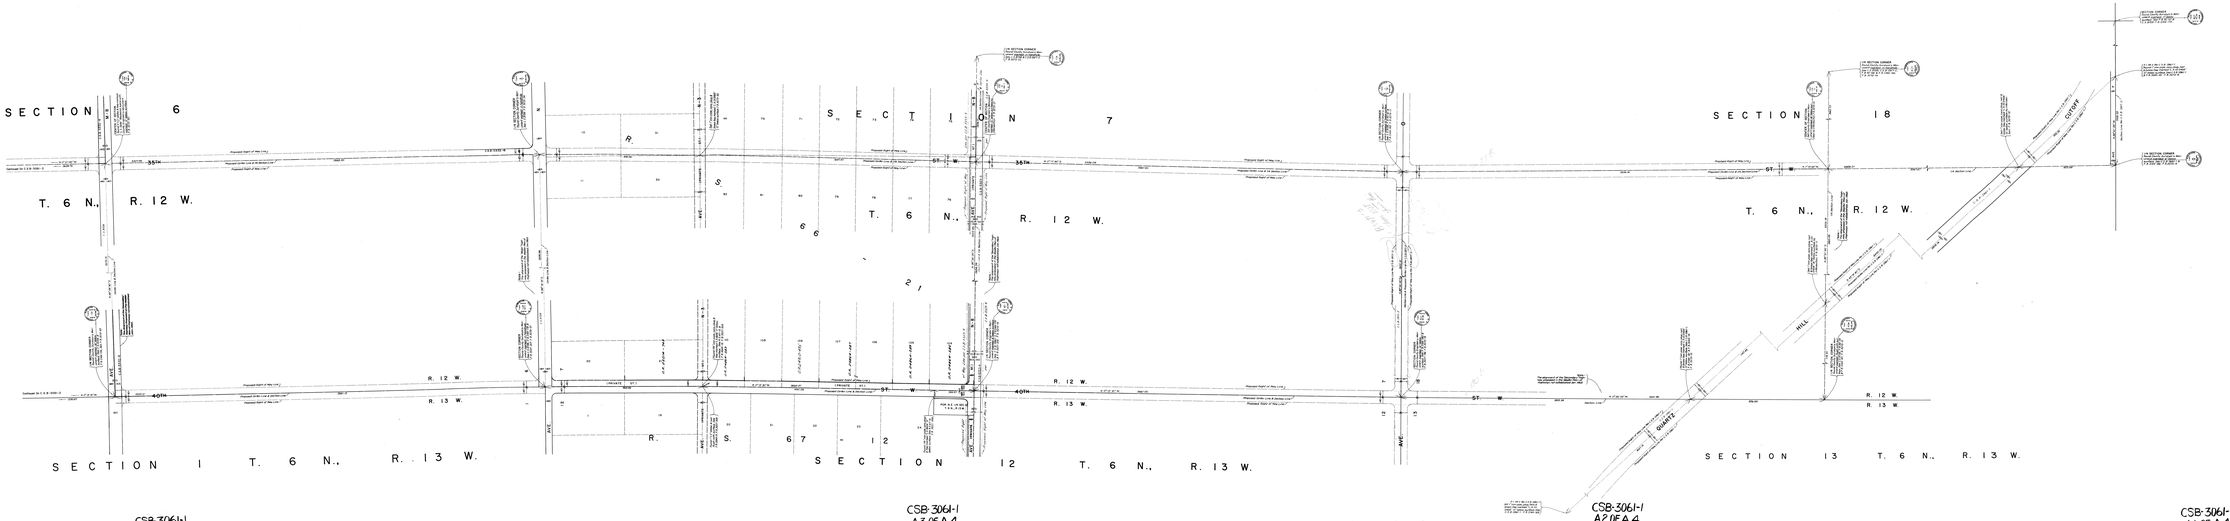

COUNTY OF LOS ANGELES
MAP OF

35TH STREET WEST
40TH STREET WEST

FROM
AVENUE O-8
TO
AVENUE M-8

COUNTY SURVEYOR'S MAP NO. B-3061
SHEET 1 OF 4 SHEETS
SCALE - 1 INCH = 100 FT.

J. A. CONLITT & CO.

JOHN A. LAMBIE - COUNTY ENGINEER

BEARINGS ARE BASED ON THE BEARING OF THE S'LY LINE OF SEC 35 IN RIPARIA'S M.T.R.S. R 12 W. & R 13 W. AS SHOWN ON M.T.R.S. T. 6 N.

R. S. BOYD J. A. CLAY J. A. CONLITT

FIELD WORK BY: J. A. CONLITT
OFFICE WORK BY: H. HOMERO
CHECKED BY: J. A. CONLITT

JOHN A. LAMBIE
No. 5000
REGISTERED CIVIL ENGINEER
STATE OF CALIFORNIA