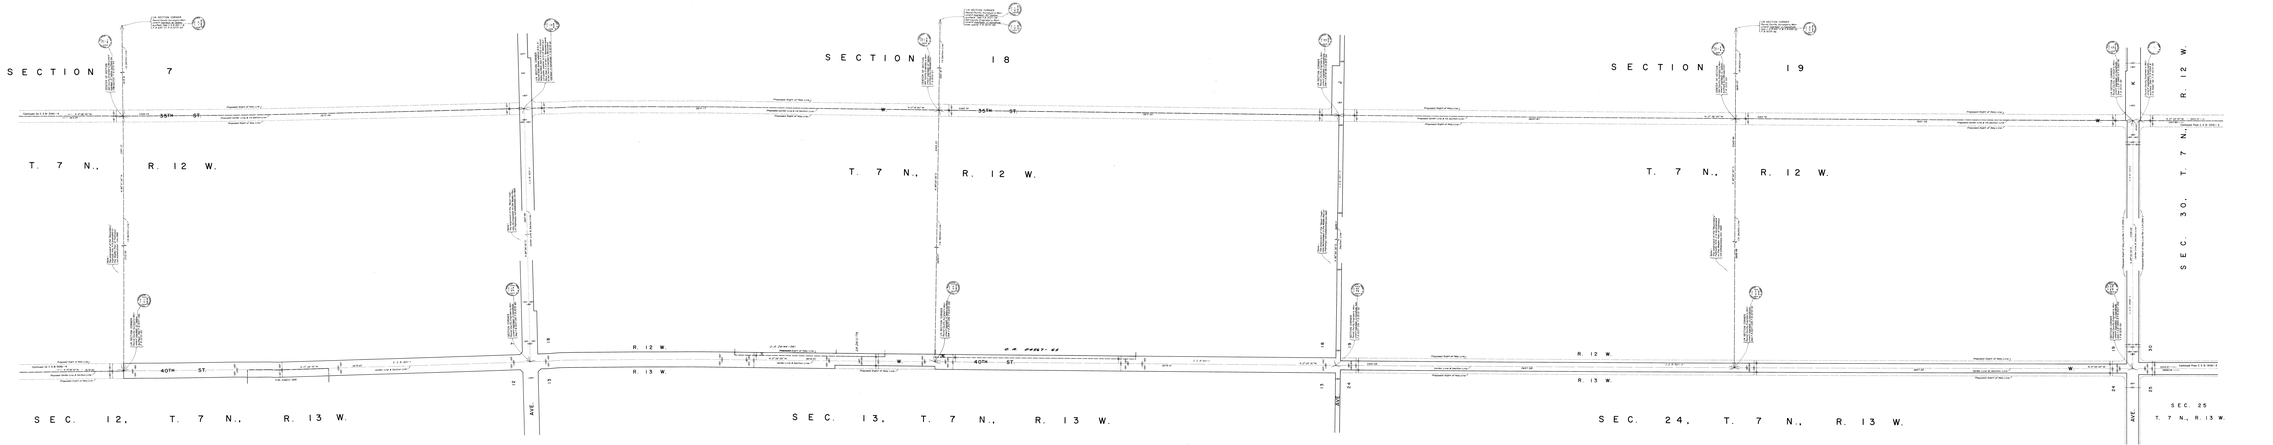

CSB-3061-3
A4 OF A4

CSB-3061-3
A3 OF A4

CSB-3061-3
A2 OF A4

CSB-3061-3
A1 OF A4

COUNTY OF LOS ANGELES
MAP OF
35TH STREET WEST
40TH STREET WEST
FROM
AVENUE K
TO
AVENUE H-8
COUNTY SURVEYOR'S MAP NO. B-3061
SHEET NO. 3 OF 4 SHEETS
SCALE: 1 INCH = 100 FT.

J. N. GENETTI & ASSOCIAT.

CERTIFIED: JOHN A. LAMBIE - COUNTY ENGINEER
CREATED FOR ONLY TO BE SUBMITTED
PROPERTY LINES SHOWN HEREON ARE BASED UPON
THE CITY LINE OF BEE, IN MAP NO. 1 OF L. S. R.
S. M. & R. S. M. BOOK 1 PAGE 1 & 2 O.R.

F. B. DATE: F. B. 3007 F. B. 2903
F. B. NO. 3007 - 1 - CHAPTER
OFFICE WORK BY: - M. HARRIS
CHECKED BY: - M. A. THOMPSON

JOHN A. LAMBIE
COUNTY ENGINEER