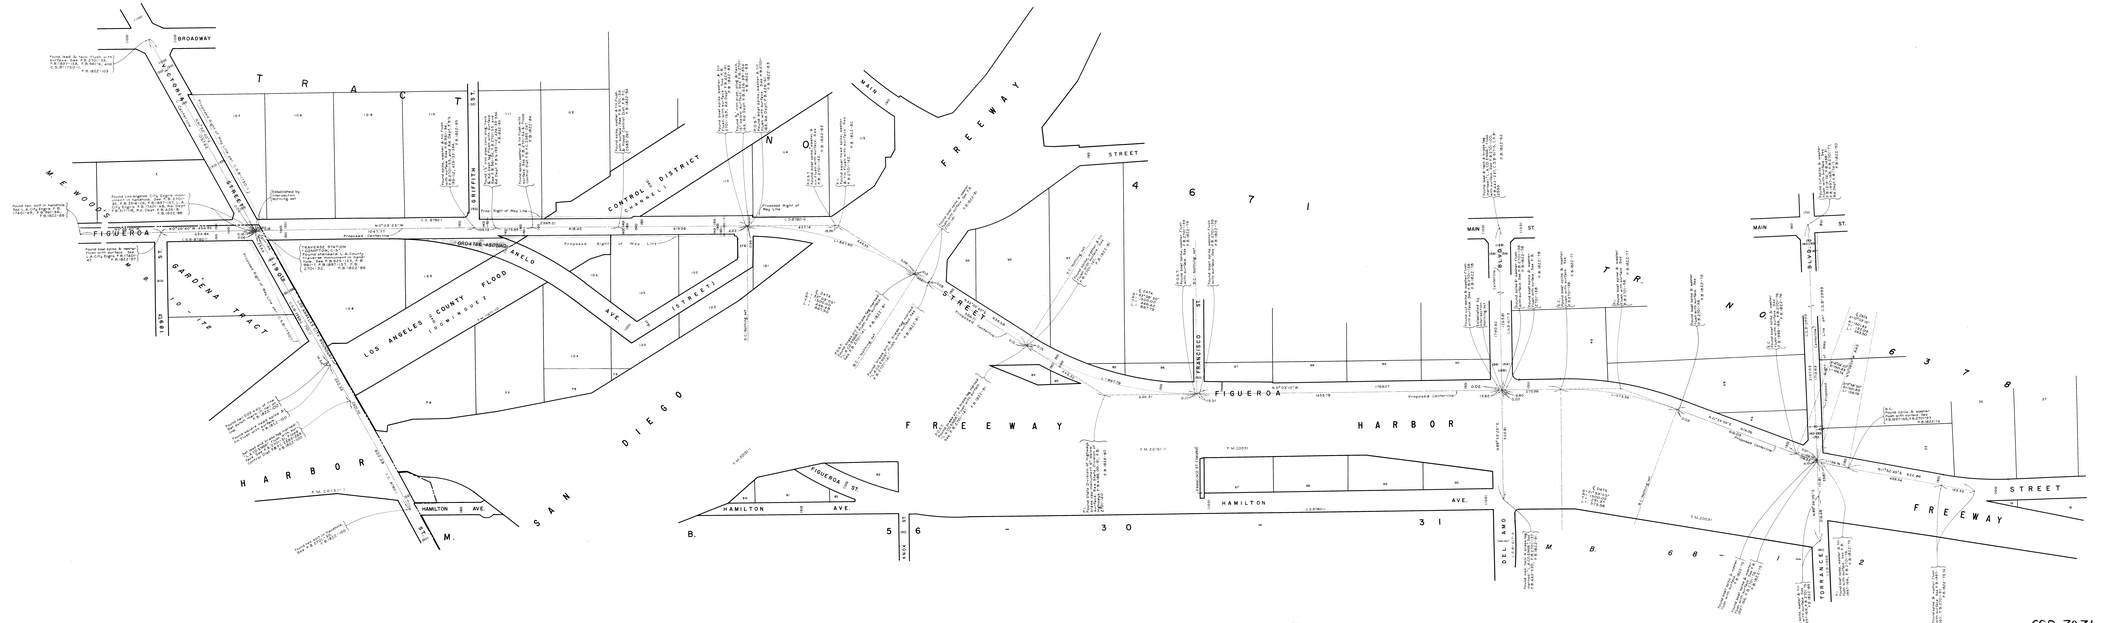

CSB-3071
A3 OF A3

CSB-3071
A2 OF A3

CSB-3071
A1 OF A3

COUNTY OF LOS ANGELES
MAP OF
FIGUEROA STREET
FROM
TORRANCE BOULEVARD
TO
VICTORIA STREET
COUNTY SURVEYORS MAP NO. B-3071
SCALE: 1 INCH = 100 FT.

JOB NUMBER 0096.31

JOHN A. LAMBIE - COUNTY ENGINEER
SURVEYED, JANUARY, 1967

BEARINGS ARE BASED ON THE BEARING OF TORRANCE BLVD. AS SHOWN ON C.S.B-2993

F.B. 1822-71-103

FIELD WORK BY ..... W.A. RICHARDS
OFFICE WORK BY ..... G. N. BOGER
CHECKED BY ..... M. ASHLEY

1.M.26

JOHN A. LAMBIE
COUNTY ENGINEER