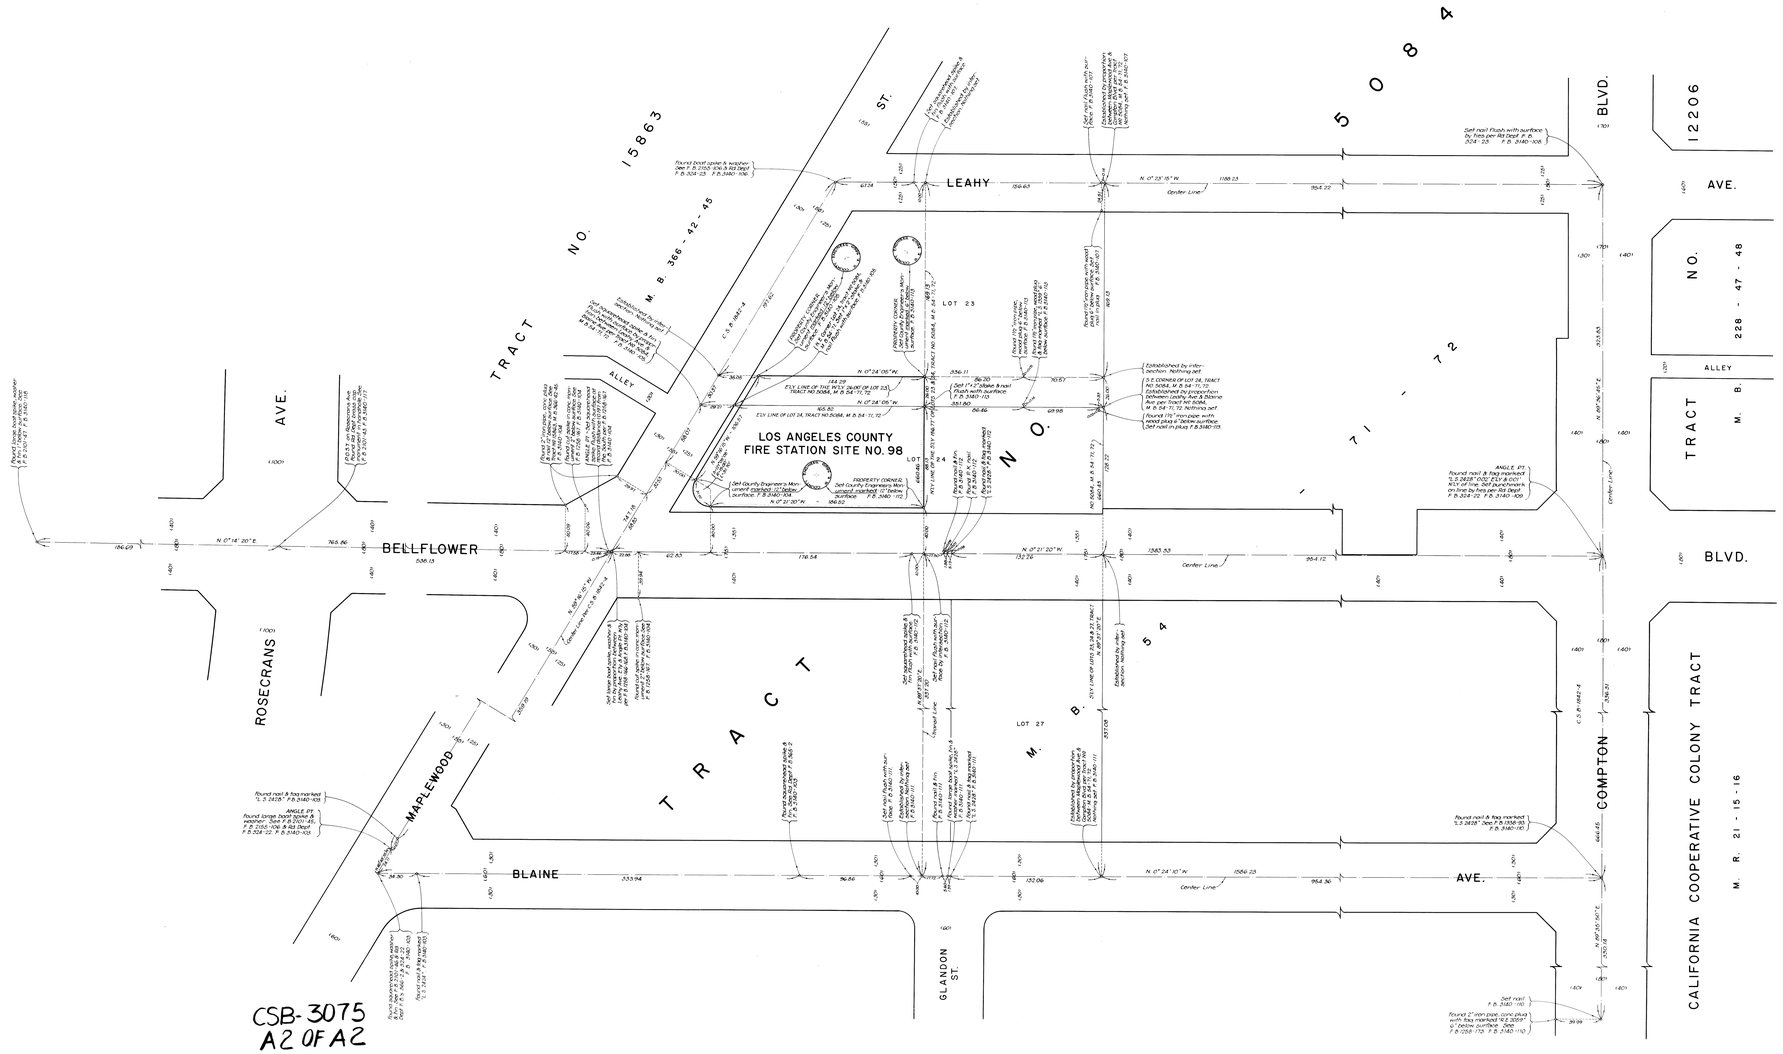

CSB-3075
A2 OF A2

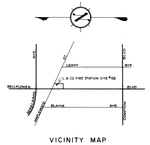

VICINITY MAP
NO SCALE

COUNTY OF LOS ANGELES
MAP OF

LOS ANGELES COUNTY FIRE STATION SITE NO. 98

CITY OF BELLFLOWER

COUNTY SURVEYOR'S MAP NO. B-3075
SCALE :- 1 INCH = 30 FT.

JOB NUMBER 0038.60

JOHN A. LAMBIE - COUNTY ENGINEER
SURVEYED SEPTEMBER 1967

BEARINGS ARE BASED ON THE BEARING OF MAPLEWOOD STREET AS SHOWN ON C.S.B-1842-4.

F. B. 3140-101-118

FIELD WORK BY.....R. B. HOBSON
OFFICE WORK BY.....M. HAMASU
CHECKED BY.....A. DART

FOR TOPOGRAPHY PRIOR TO CONSTRUCTION
SEE SURVEY DIVISION FILE MAP NO. P.T. H-154.

JOHN A. LAMBIE
COUNTY ENGINEER
FILED: 12-1-67
Sergio Hernandez DEPUTY

CSB-3075
A1 OF A2