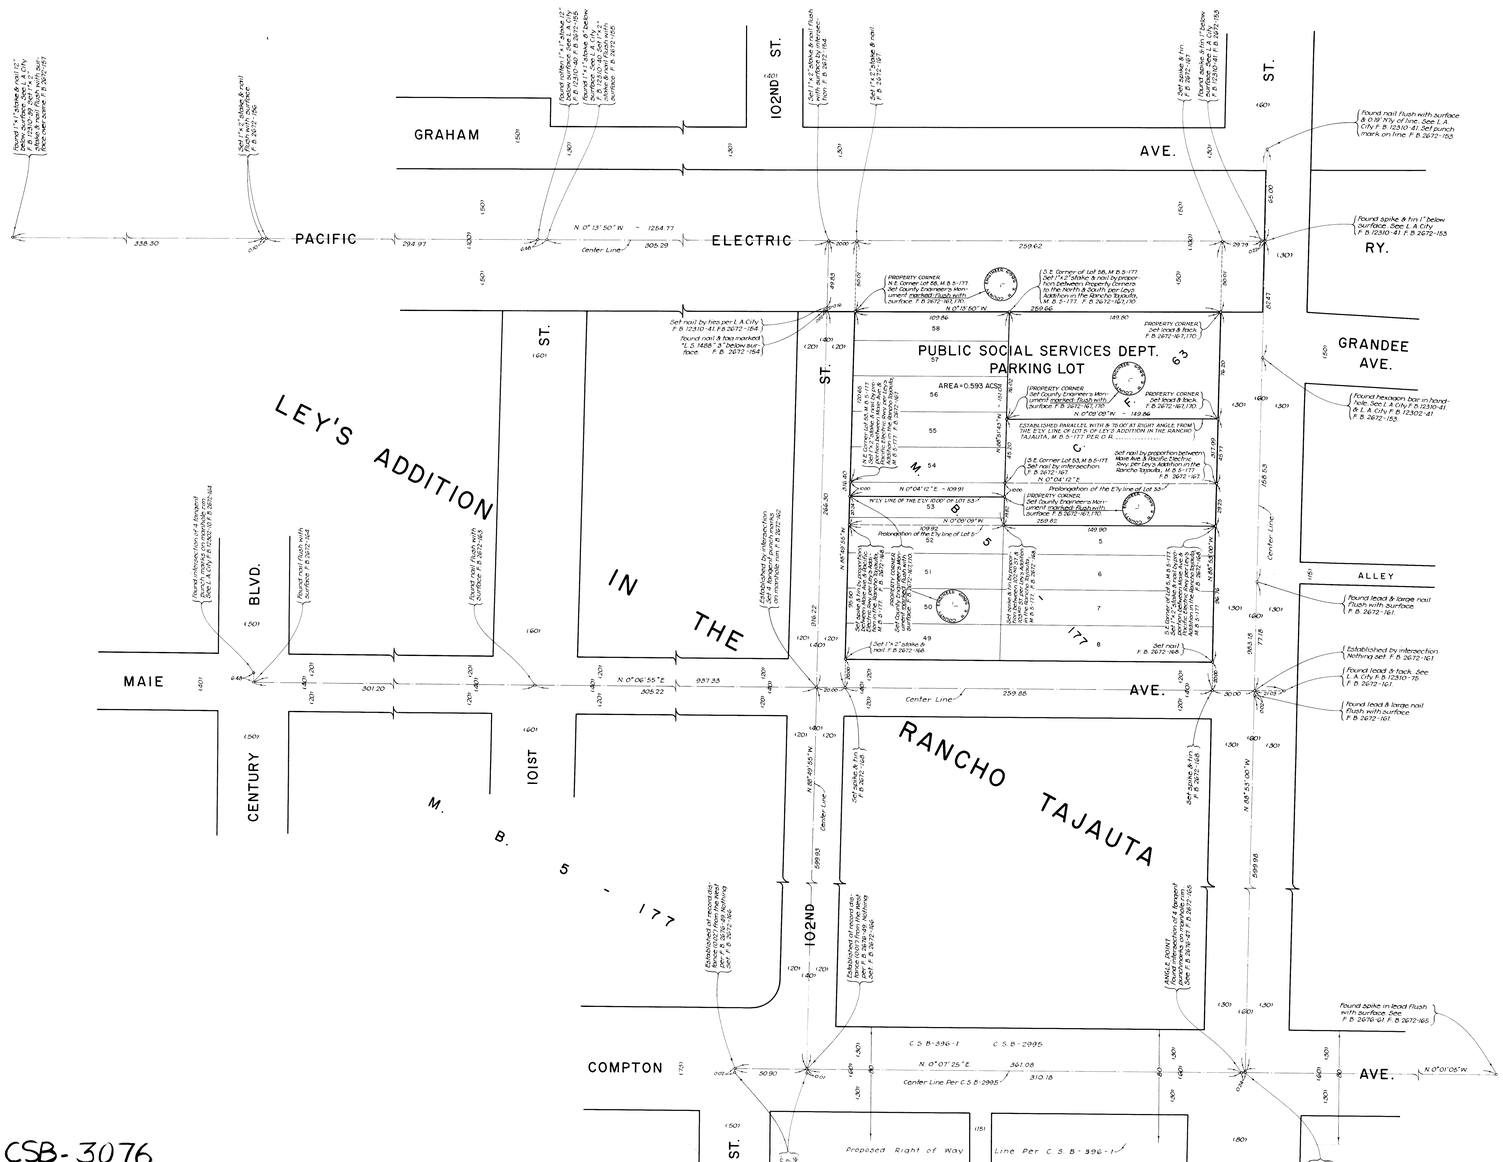

COUNTY OF LOS ANGELES

MAP OF

PUBLIC SOCIAL SERVICES DEPT. PARKING LOT

WATTS AREA

COUNTY SURVEYOR'S MAP NO. B-3076

SCALE :- 1 INCH = 30 FT.

JOB NUMBER 0052.12

I.M.26-D-1

JOHN A. LAMBIE - COUNTY ENGINEER

SURVEYED SEPTEMBER 1967

BEARINGS ARE BASED ON THE BEARING OF COMPTON AVENUE AS SHOWN ON C.S.B-2995.

F.B. 2672-151-170

FIELD WORK BY..... J.J. BAZEN
OFFICE WORK BY..... M. HAMASU
CHECKED BY..... ASHLEY

JOHN A. LAMBIE
COUNTY ENGINEER
FILED 1-22-68
DEPUTY

CSB-3076