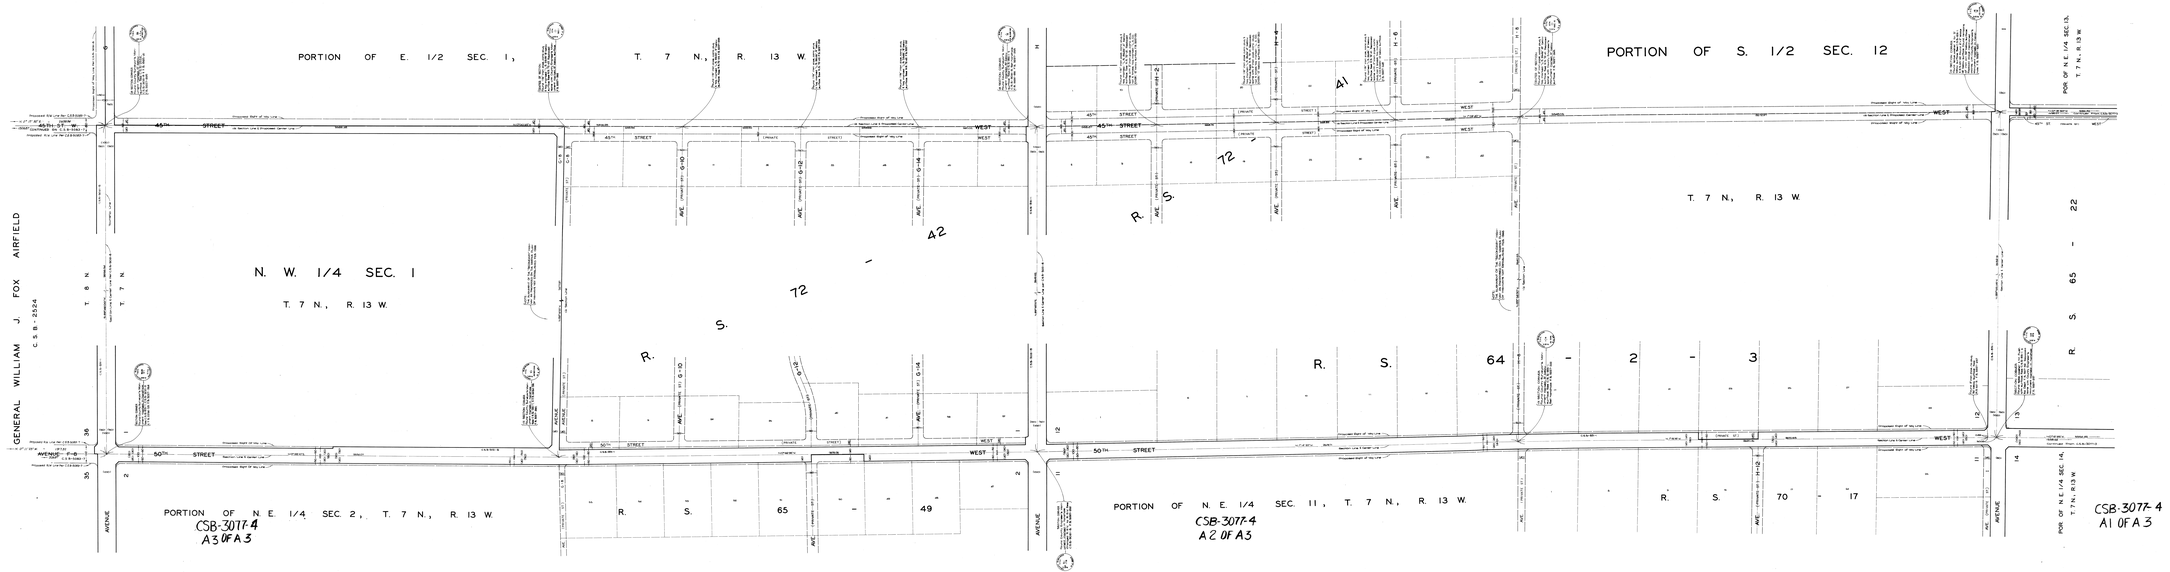

COUNTY OF LOS ANGELES
MAP OF
45TH STREET WEST
50TH STREET WEST
FROM
AVENUE I
TO
AVENUE G

COUNTY SURVEYOR'S MAP NO. B-3077
SHEET NO. 4 OF 4 SHEETS
SCALE - 1 INCH = 100 FT.

J.N. 0096 TO & 0098 TO

JOHN A. LAMBE - COUNTY ENGINEER
SURVEYED MAR. 1960 TO AUG. 1966

BEARINGS ARE BASED ON THE BEARING OF AVENUE I-8 (N 89°32'40"W) PER C.S.B-2994-3

F.B. 3044 P.B. 3227

FIELD WORK BY ..... J.S. CURTIS
..... R. MARTINEZ
OFFICE WORK BY ..... W. HARRIS
..... T. ABE
CHECKED BY ..... W. A. EDMONSON

JOHN A. LAMBE
COUNTY ENGINEER
PUBLIC WORKS
Transportation Division