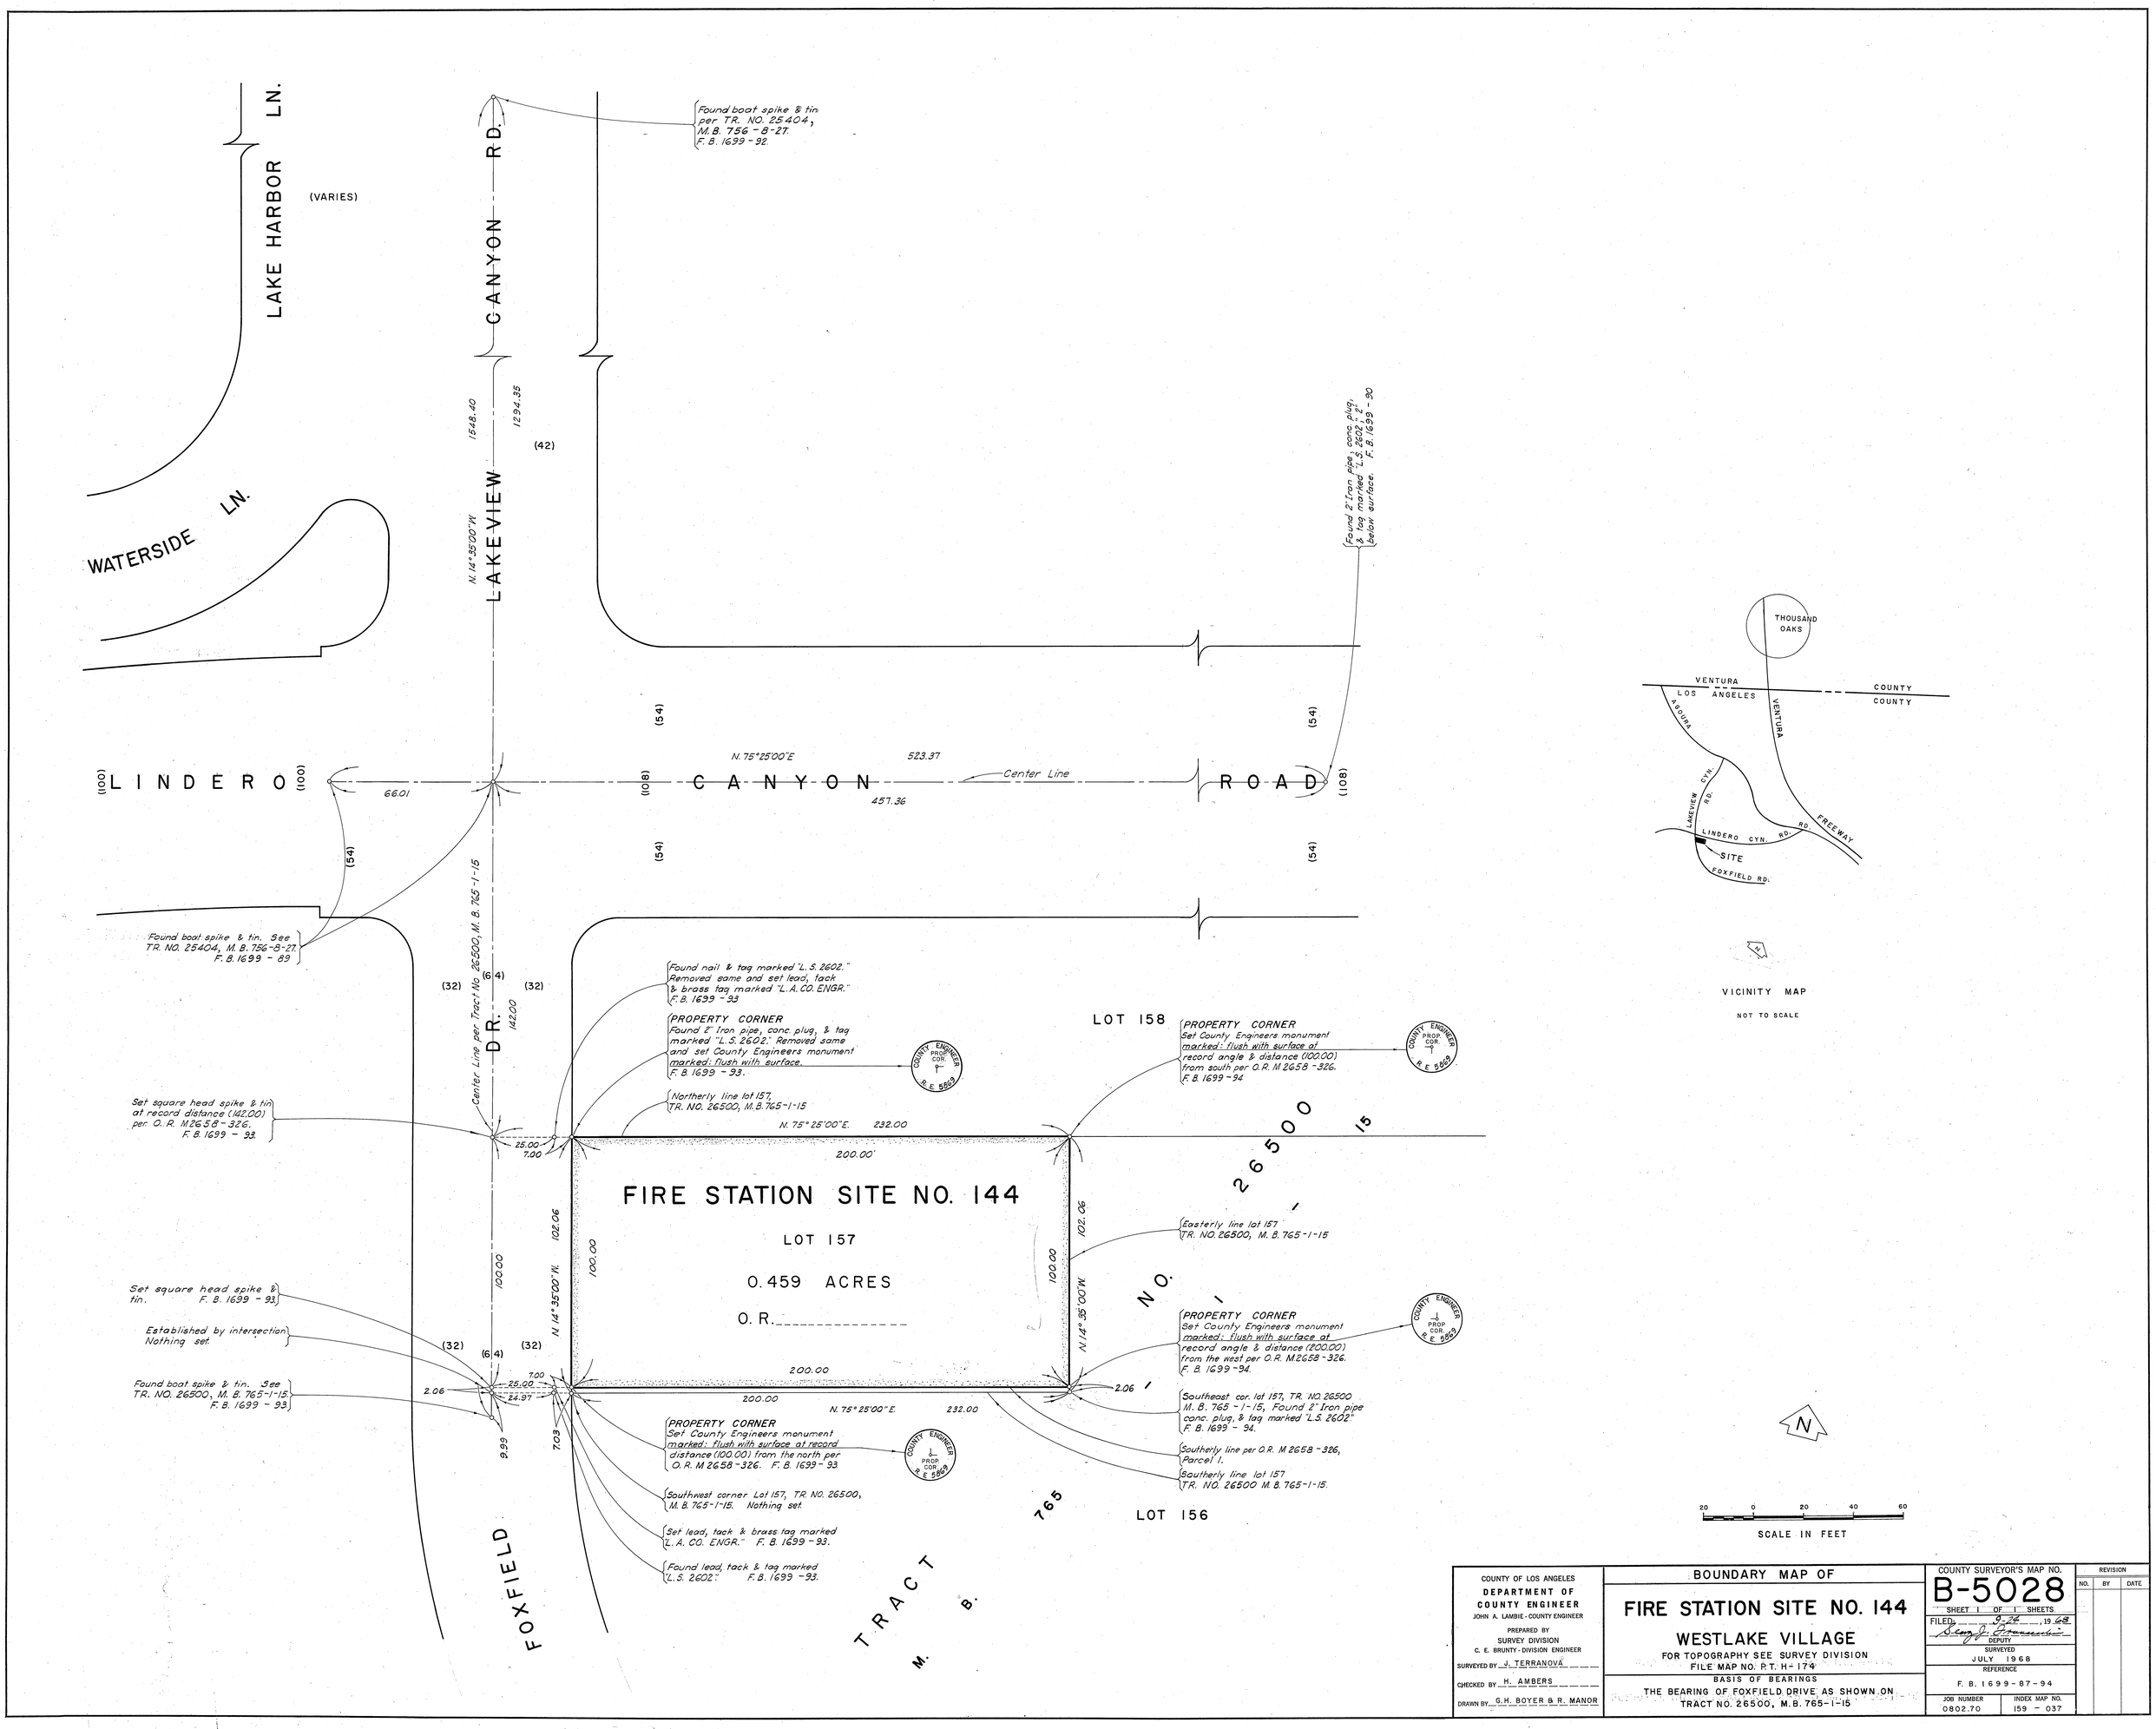

COUNTY OF LOS ANGELES
DEPARTMENT OF COUNTY ENGINEER
JOHN A. LAMBIE - COUNTY ENGINEER

PREPARED BY
SURVEY DIVISION
C. E. BRUNTY - DIVISION ENGINEER

SURVEYED BY J. TERRANOVA
CHECKED BY H. AMBERS
DRAWN BY G.H. BOYER & R. MANOR

BOUNDARY MAP OF

FIRE STATION SITE NO. 144

WESTLAKE VILLAGE

FOR TOPOGRAPHY SEE SURVEY DIVISION
FILE MAP NO. P.T. H-174

BASIS OF BEARINGS
THE BEARING OF FOXFIELD DRIVE AS SHOWN ON TRACT NO. 26500, M.B. 765-1-15

COUNTY SURVEYOR'S MAP NO.
B-5028
SHEET 1 OF 1 SHEETS
FILED 9-24, 1968
Geo. J. Franceschi
DEPUTY
SURVEYED
JULY 1968
REFERENCE
F.B. 1699-87-94
JOB NUMBER 0802.70
INDEX MAP NO. 159 - 037

REVISION		
NO.	BY	DATE

C.2.B-2058