C.S. B-2091

E. J. BALDWIN'S 2ND SUBDIVISION

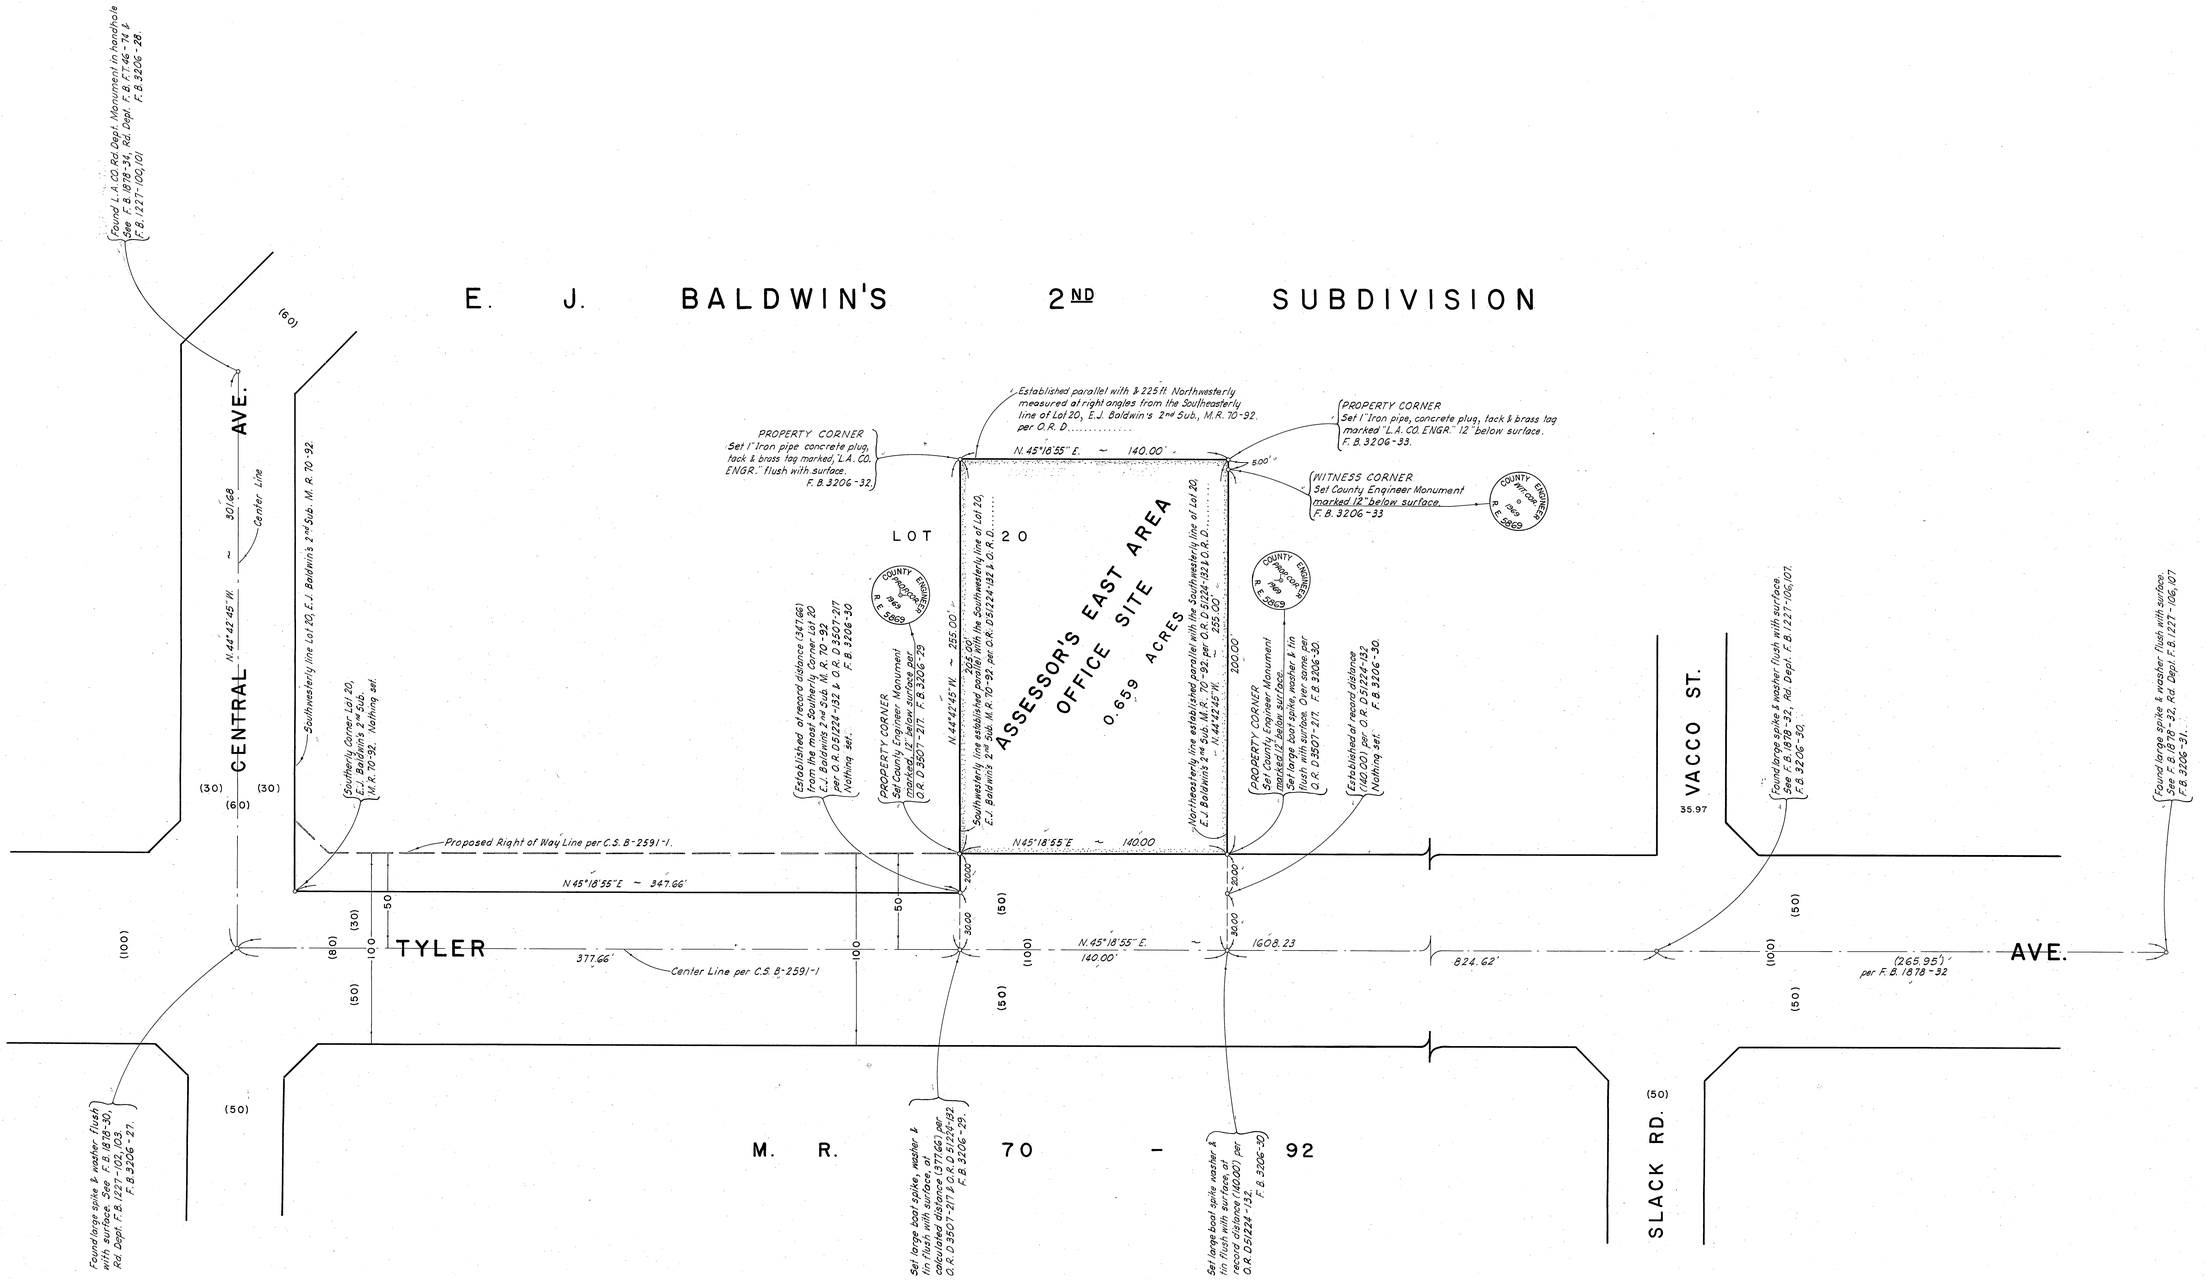

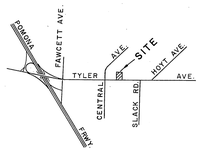

VICINITY MAP
NOT TO SCALE

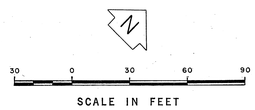

COUNTY OF LOS ANGELES
DEPARTMENT OF COUNTY ENGINEER
JOHN A. LAMBIE - COUNTY ENGINEER

PREPARED BY
SURVEY DIVISION
C. E. BRUNTY - DIVISION ENGINEER

SURVEYED BY K. MYERS
CHECKED BY D. SAPPELL
DRAWN BY R. MANOR

BOUNDARY MAP OF

ASSESSOR'S EAST AREA OFFICE SITE

CITY OF SOUTH EL MONTE
FOR TOPOGRAPHY SEE SURVEY DIVISION FILE MAP NO. P. T. H-199

BASIS OF BEARINGS
THE BEARING OF TYLER AVENUE (N.45°18'55"E.) AS SHOWN ON C.S. B-2591-1

COUNTY SURVEYOR'S MAP NO.
B-5067
SHEET 1 OF 1 SHEET

FILED: Dec 24, 1969
George J. Zimmerman
DEPUTY

SURVEYED
JUNE 1969

REFERENCE
F. B. 3206-25-33

JOB NUMBER 0037.88
INDEX MAP NO. 37

REVISION		
NO.	BY	DATE

C.S. B-2091