C. S. B - 2019

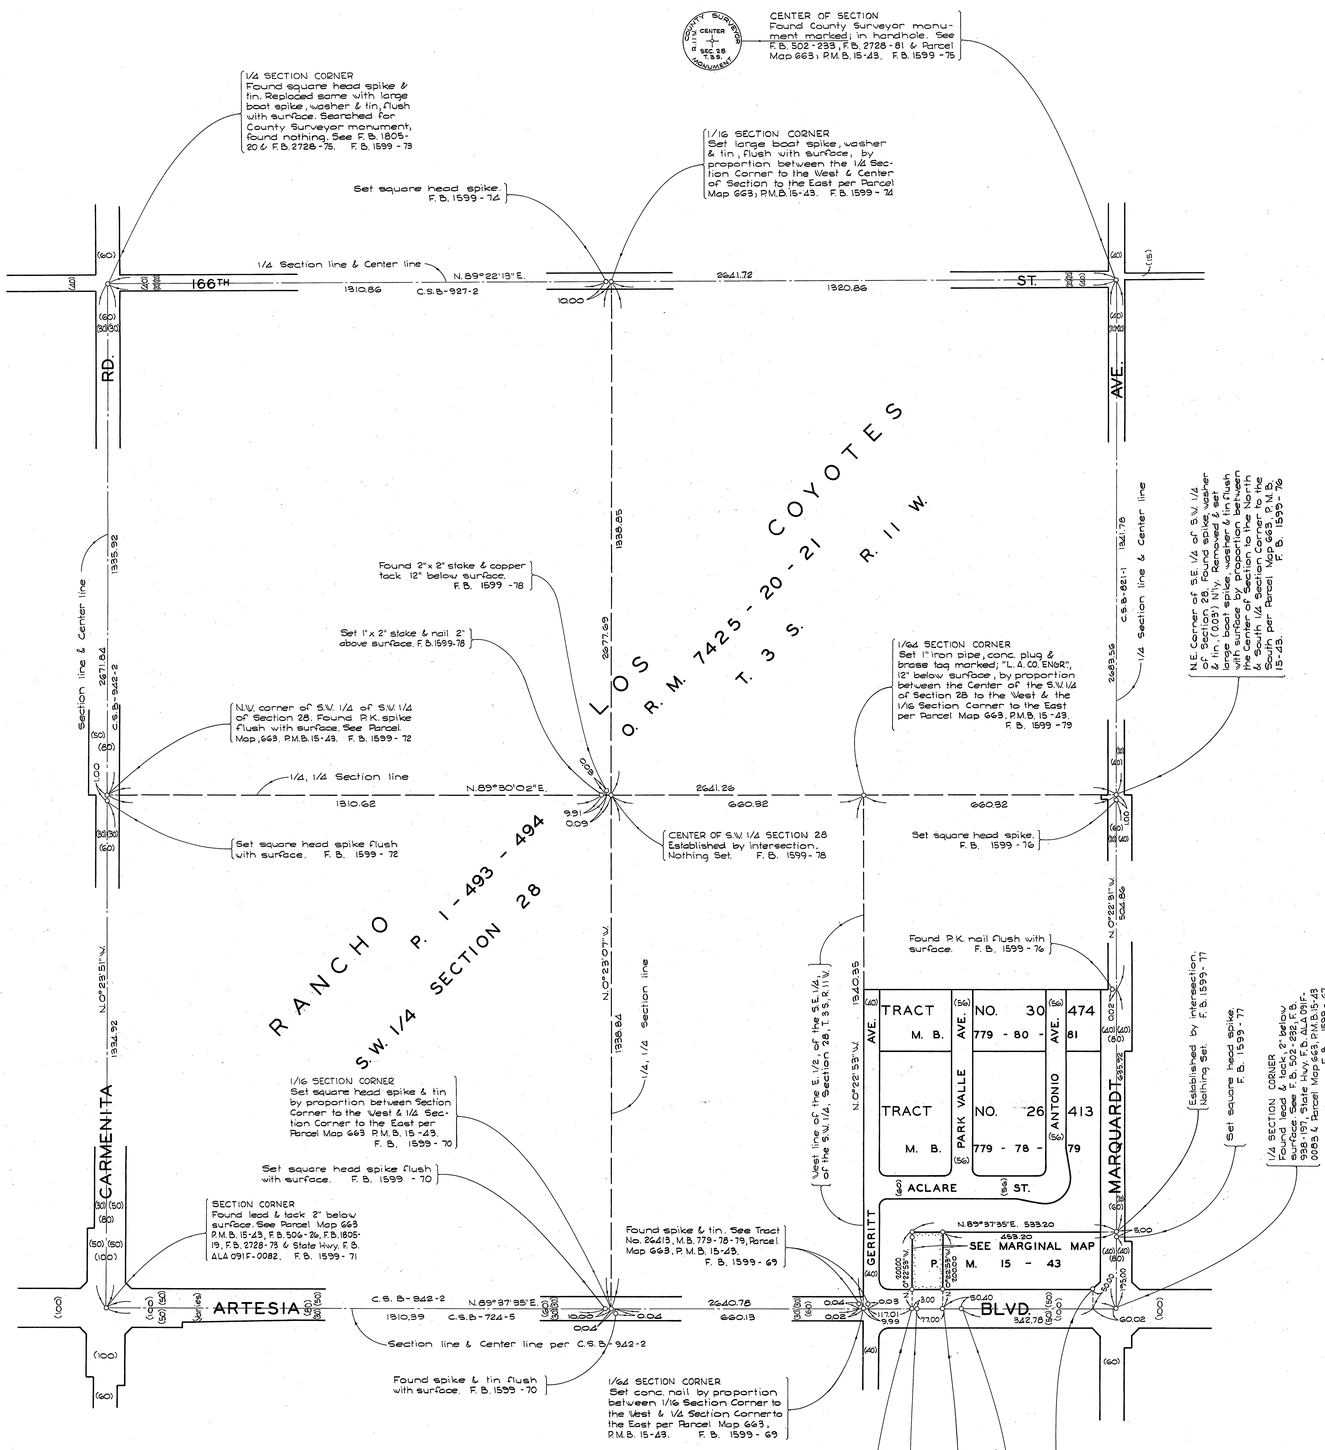

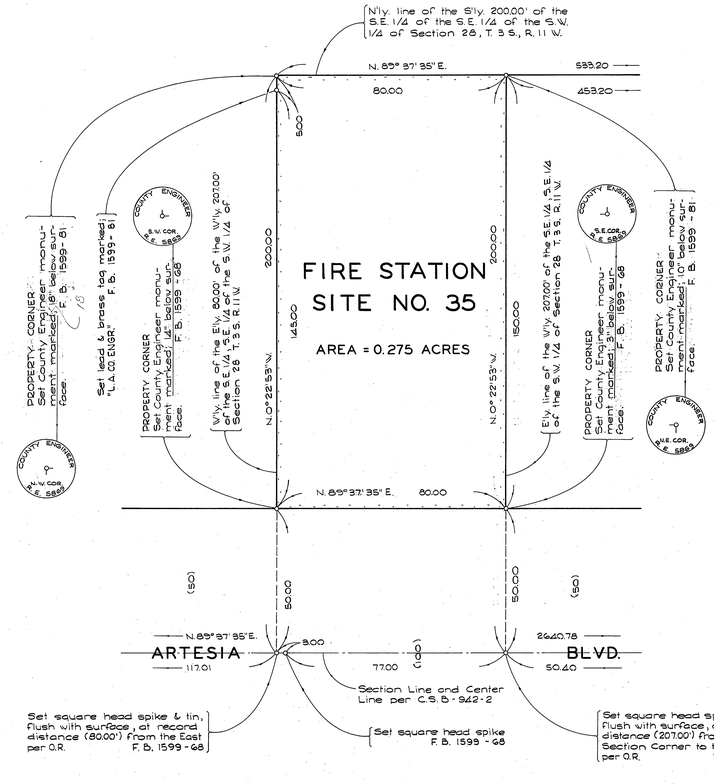

MARGINAL MAP

SCALE: 1" = 20'

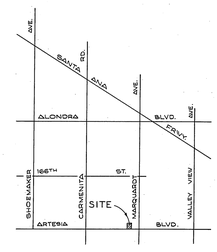

VICINITY MAP
NOT TO SCALE

N

150 0 150 300 450

SCALE IN FEET

COUNTY OF LOS ANGELES
DEPARTMENT OF COUNTY ENGINEER
JOHN A. LAMBIE - COUNTY ENGINEER

PREPARED BY
SURVEY DIVISION
C. E. BRUNTY - DIVISION ENGINEER

SURVEYED BY J. J. BAZEN
CHECKED BY R. G. HILARIO
DRAWN BY T. ABE

BOUNDARY MAP OF
FIRE STATION SITE NO. 35
CITY OF CERRITOS

FOR TOPOGRAPHY SEE SURVEY DIVISION
FILE MAP NO. P. T. H - 207

BASIS OF BEARINGS
THE BEARING OF ARTESIA BLVD. (N.89°37'35"E.) AS SHOWN ON C. S. B - 942 - 2

COUNTY SURVEYOR'S MAP NO.
B-5076
SHEET 1 OF 1 SHEET
FILED 12-10, 19 69
DEPUTY
SURVEYED AUGUST 1969
REFERENCE F. B. 1599 - 65 - 81
JOB NUMBER 0802.76
INDEX MAP NO. 34

REVISION		
NO.	BY	DATE

C. S. B - 2019