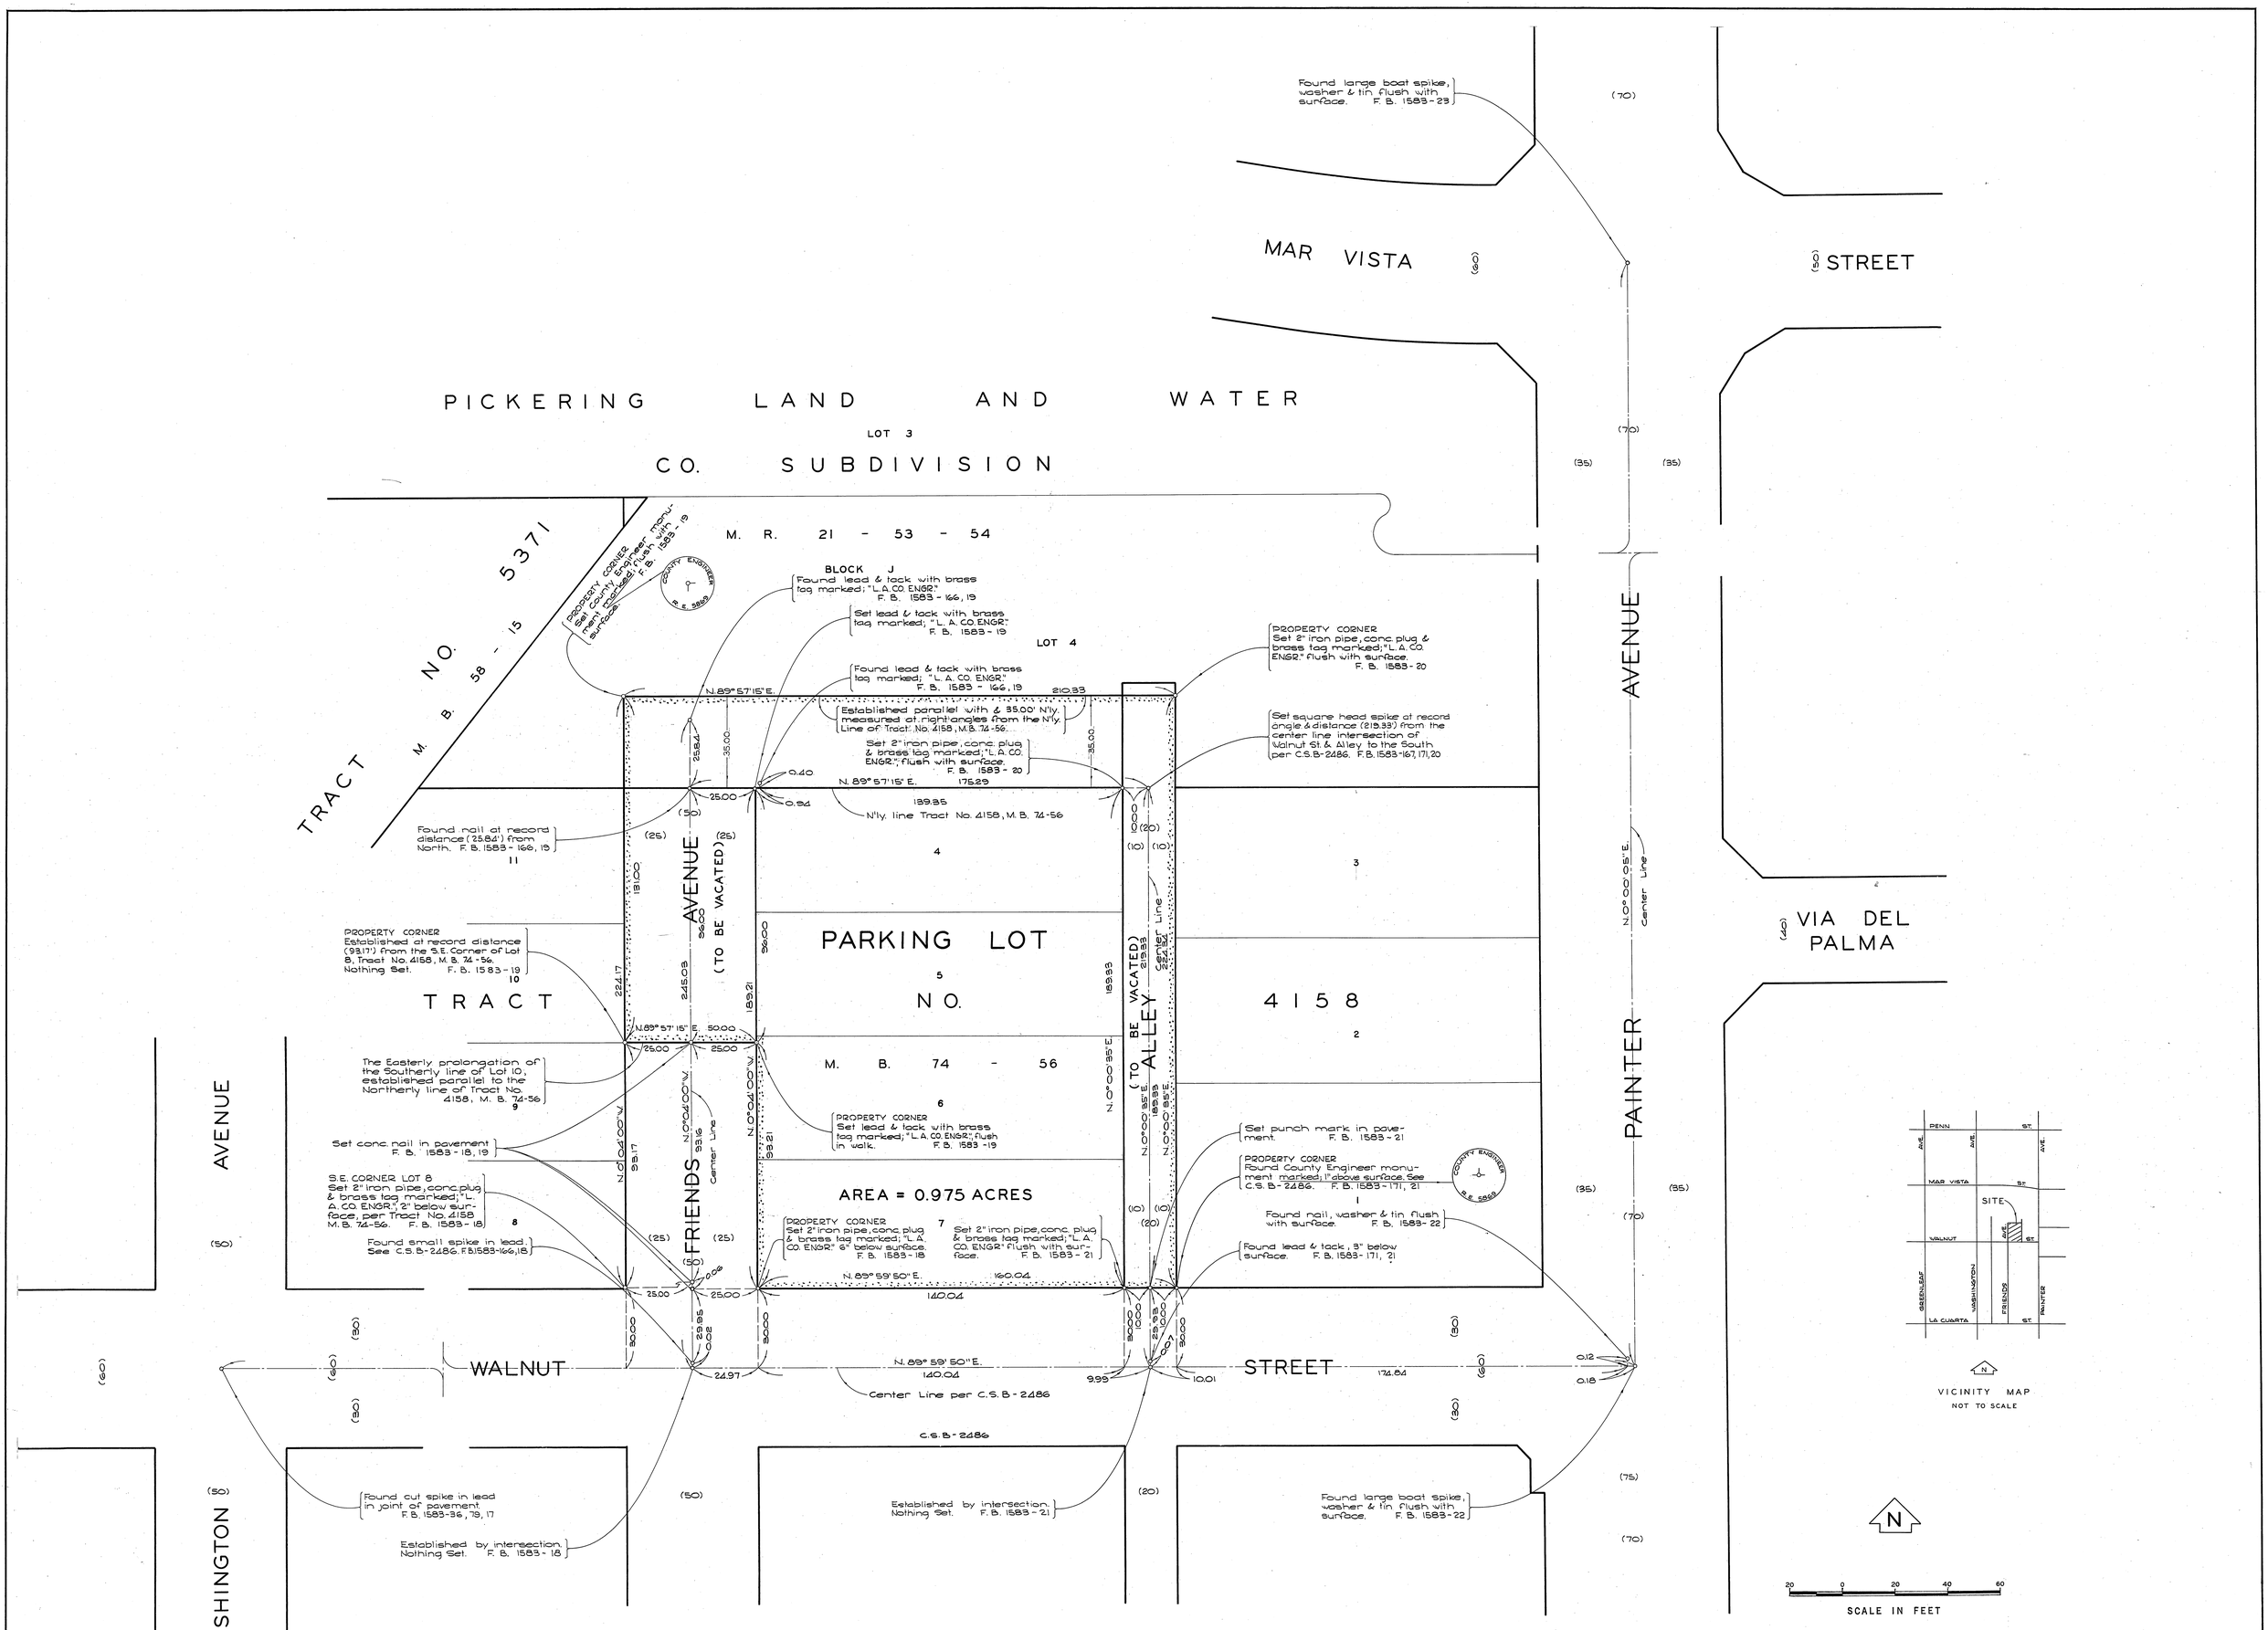


| | | | |
|---|---|---|---|
| COUNTY OF LOS ANGELES<br>DEPARTMENT OF COUNTY ENGINEER<br>JOHN A. LAMBIE - COUNTY ENGINEER<br>PREPARED BY SURVEY DIVISION<br>I. H. ALEXANDER - DIVISION ENGINEER<br>SURVEYED BY A. C. GUIZADO<br>CHECKED BY R. MANOR<br>DRAWN BY T. ABE | BOUNDARY MAP OF<br>PARKING LOT<br>WHITTIER CIVIC CENTER<br>FOR TOPOGRAPHY SEE SURVEY DIVISION FILE MAP NO. P. T. 152 - 3<br>BASIS OF BEARINGS<br>THE BEARING OF WALNUT STREET (N. 89° 59' 50" E.) AS SHOWN ON C.S.B-2486 | COUNTY SURVEYOR'S MAP NO.<br>B-5081<br>SHEET 1 OF 1 SHEET<br>FILED: April 6, 1970<br>Sue H. Alexander<br>DEPUTY<br>SURVEYED OCT. 1969<br>REFERENCE F. B. 1583 - 17 - 23<br>JOB NUMBER 0018.25<br>INDEX MAP NO. 37 | REVISION<br>NO. BY DATE |

C.S.B-2081