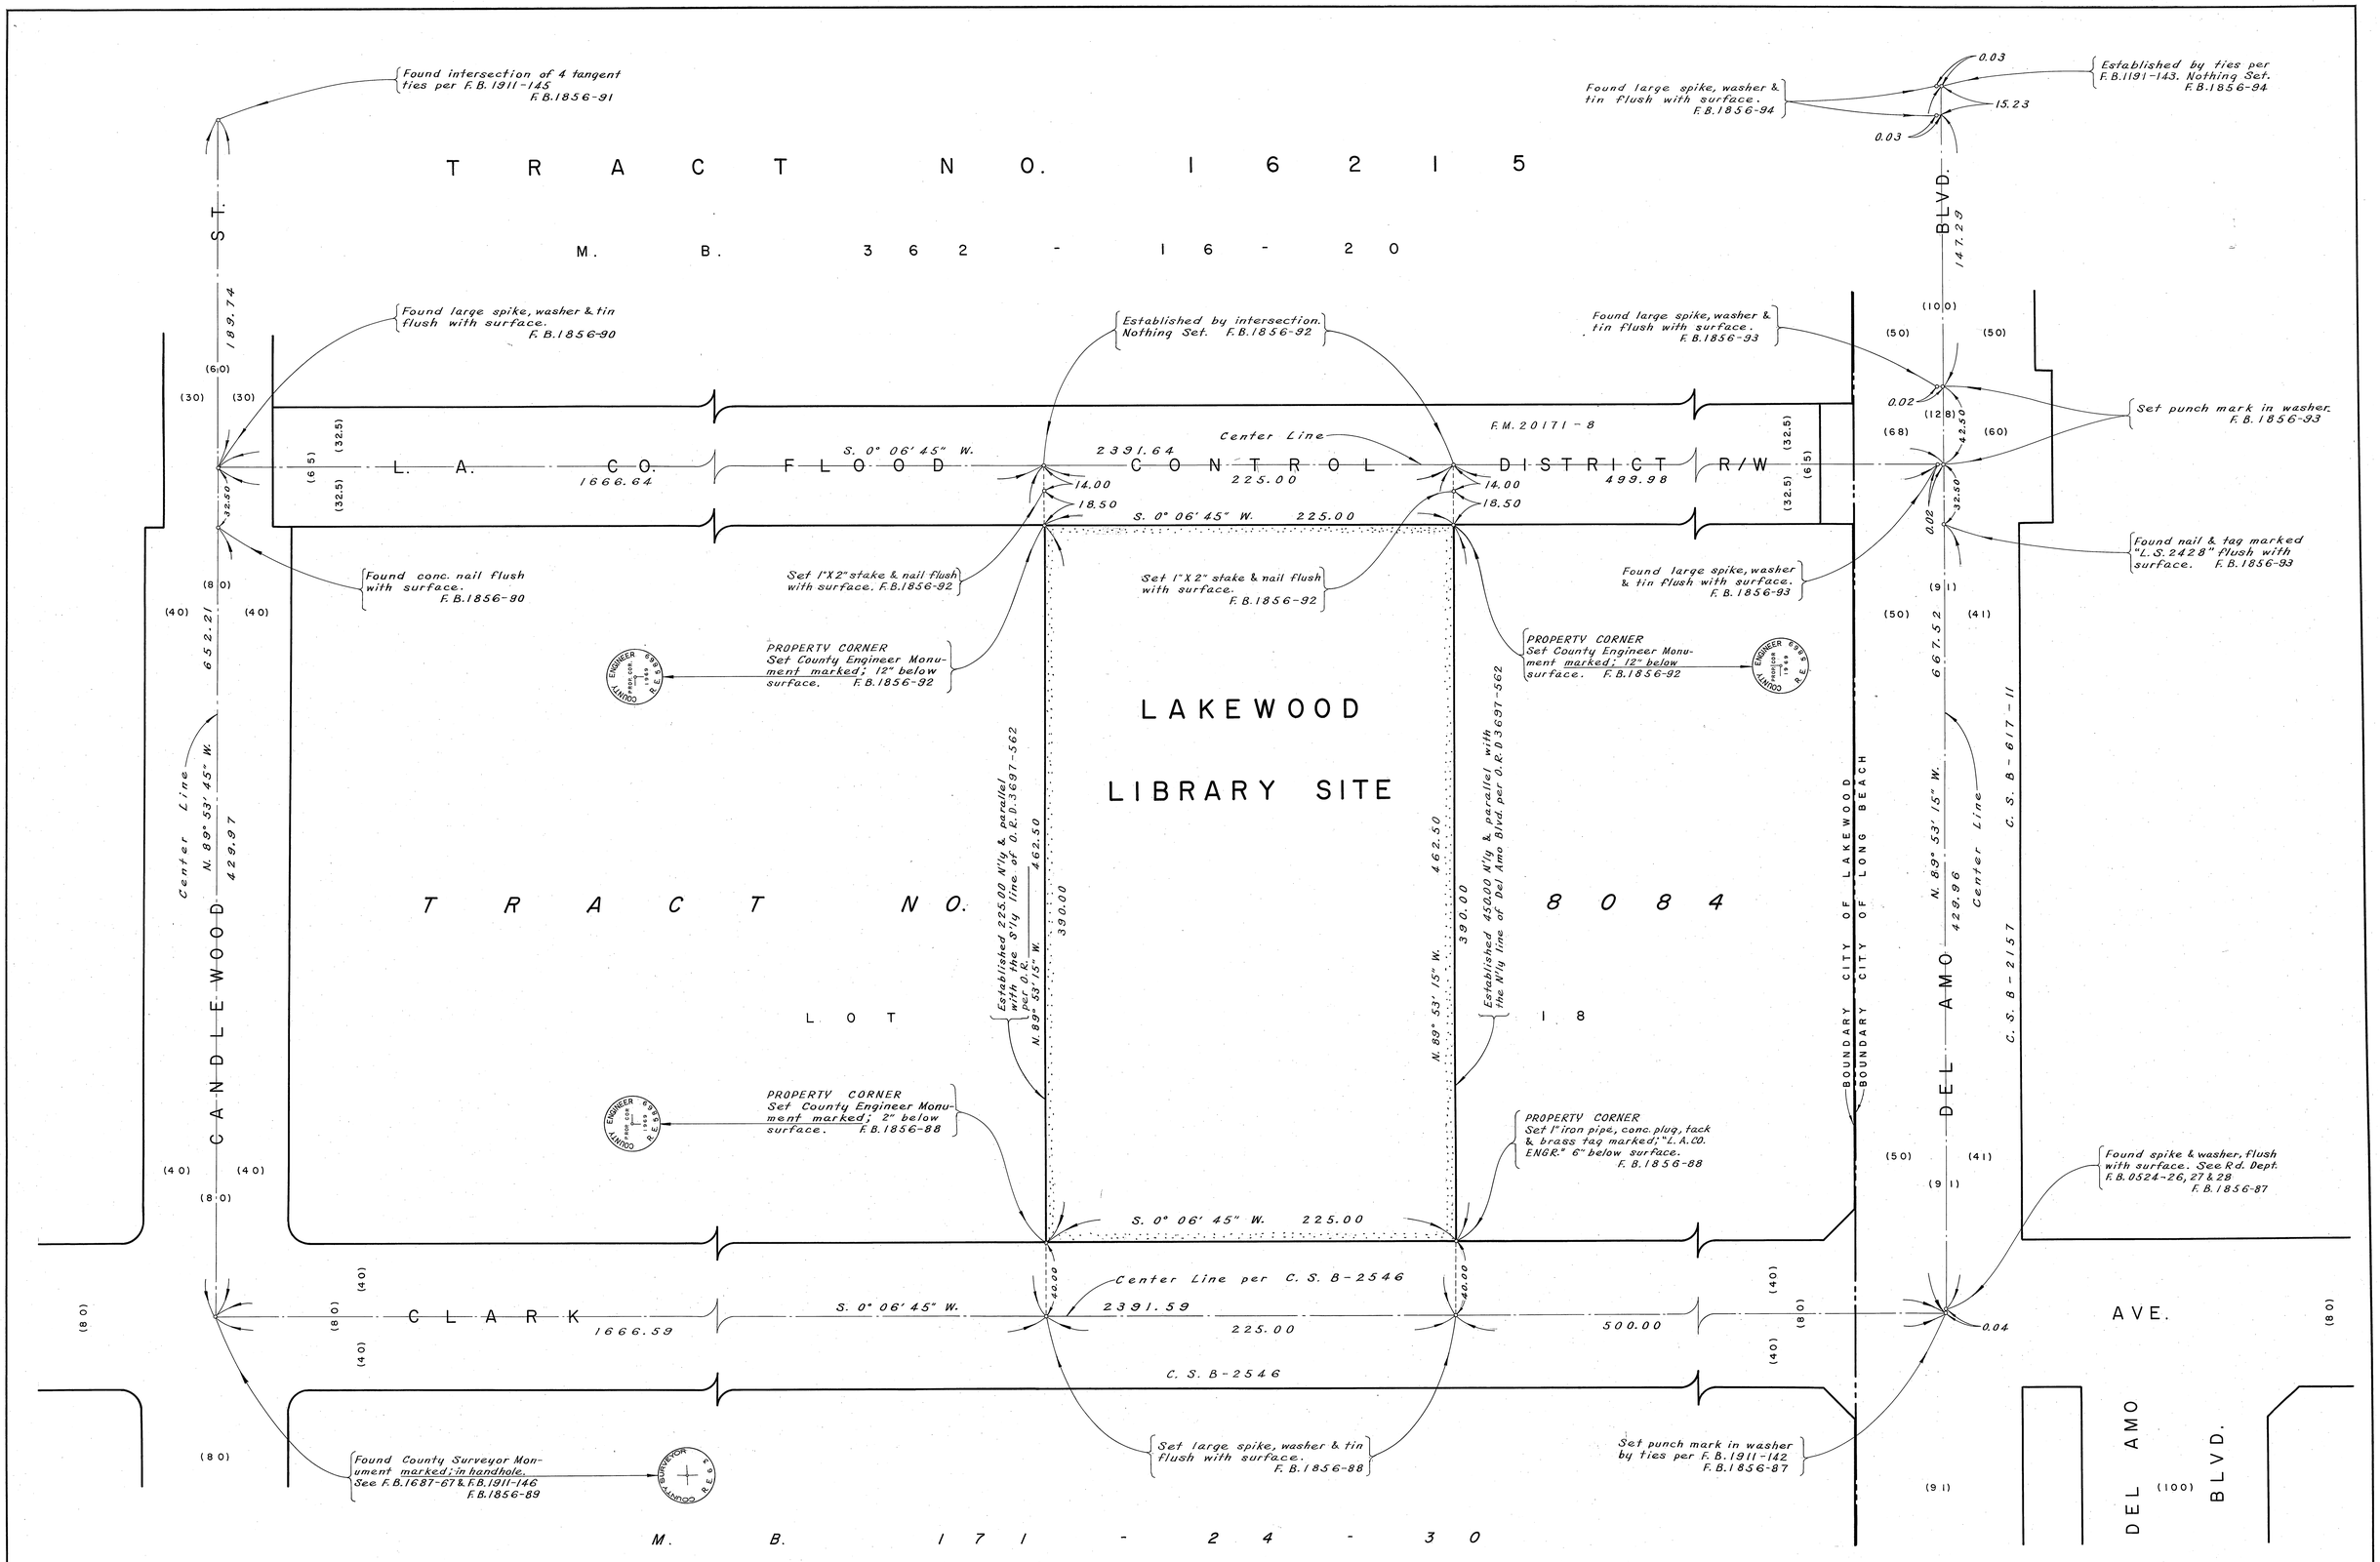

COUNTY OF LOS ANGELES DEPARTMENT OF COUNTY ENGINEER JOHN A. LAMBIE - COUNTY ENGINEER PREPARED BY SURVEY DIVISION I. H. ALEXANDER - DIVISION ENGINEER SURVEYED BY K. MYERS CHECKED BY R. MANOR DRAWN BY S. BRIONES, H. TABATA	BOUNDARY MAP OF LAKEWOOD LIBRARY SITE FOR TOPOGRAPHY SEE SURVEY DIVISION FILE MAP NO P.T.H-444 BASIS OF BEARINGS THE BEARING OF CLARK AVE. (S. 0°06'45" W.) AS SHOWN ON C.S.B-2546	COUNTY SURVEYOR'S MAP NO. B-5089 SHEET 1 OF 1 SHEET FILED: April 6, 1970 DEPUTY SURVEYED OCT. 1969 REFERENCE F.B. 1856-85-94 JOB NUMBER 0047.24 INDEX MAP NO. 31	REVISION NO. BY DATE

C.S.B-2089