C.S.B-2155

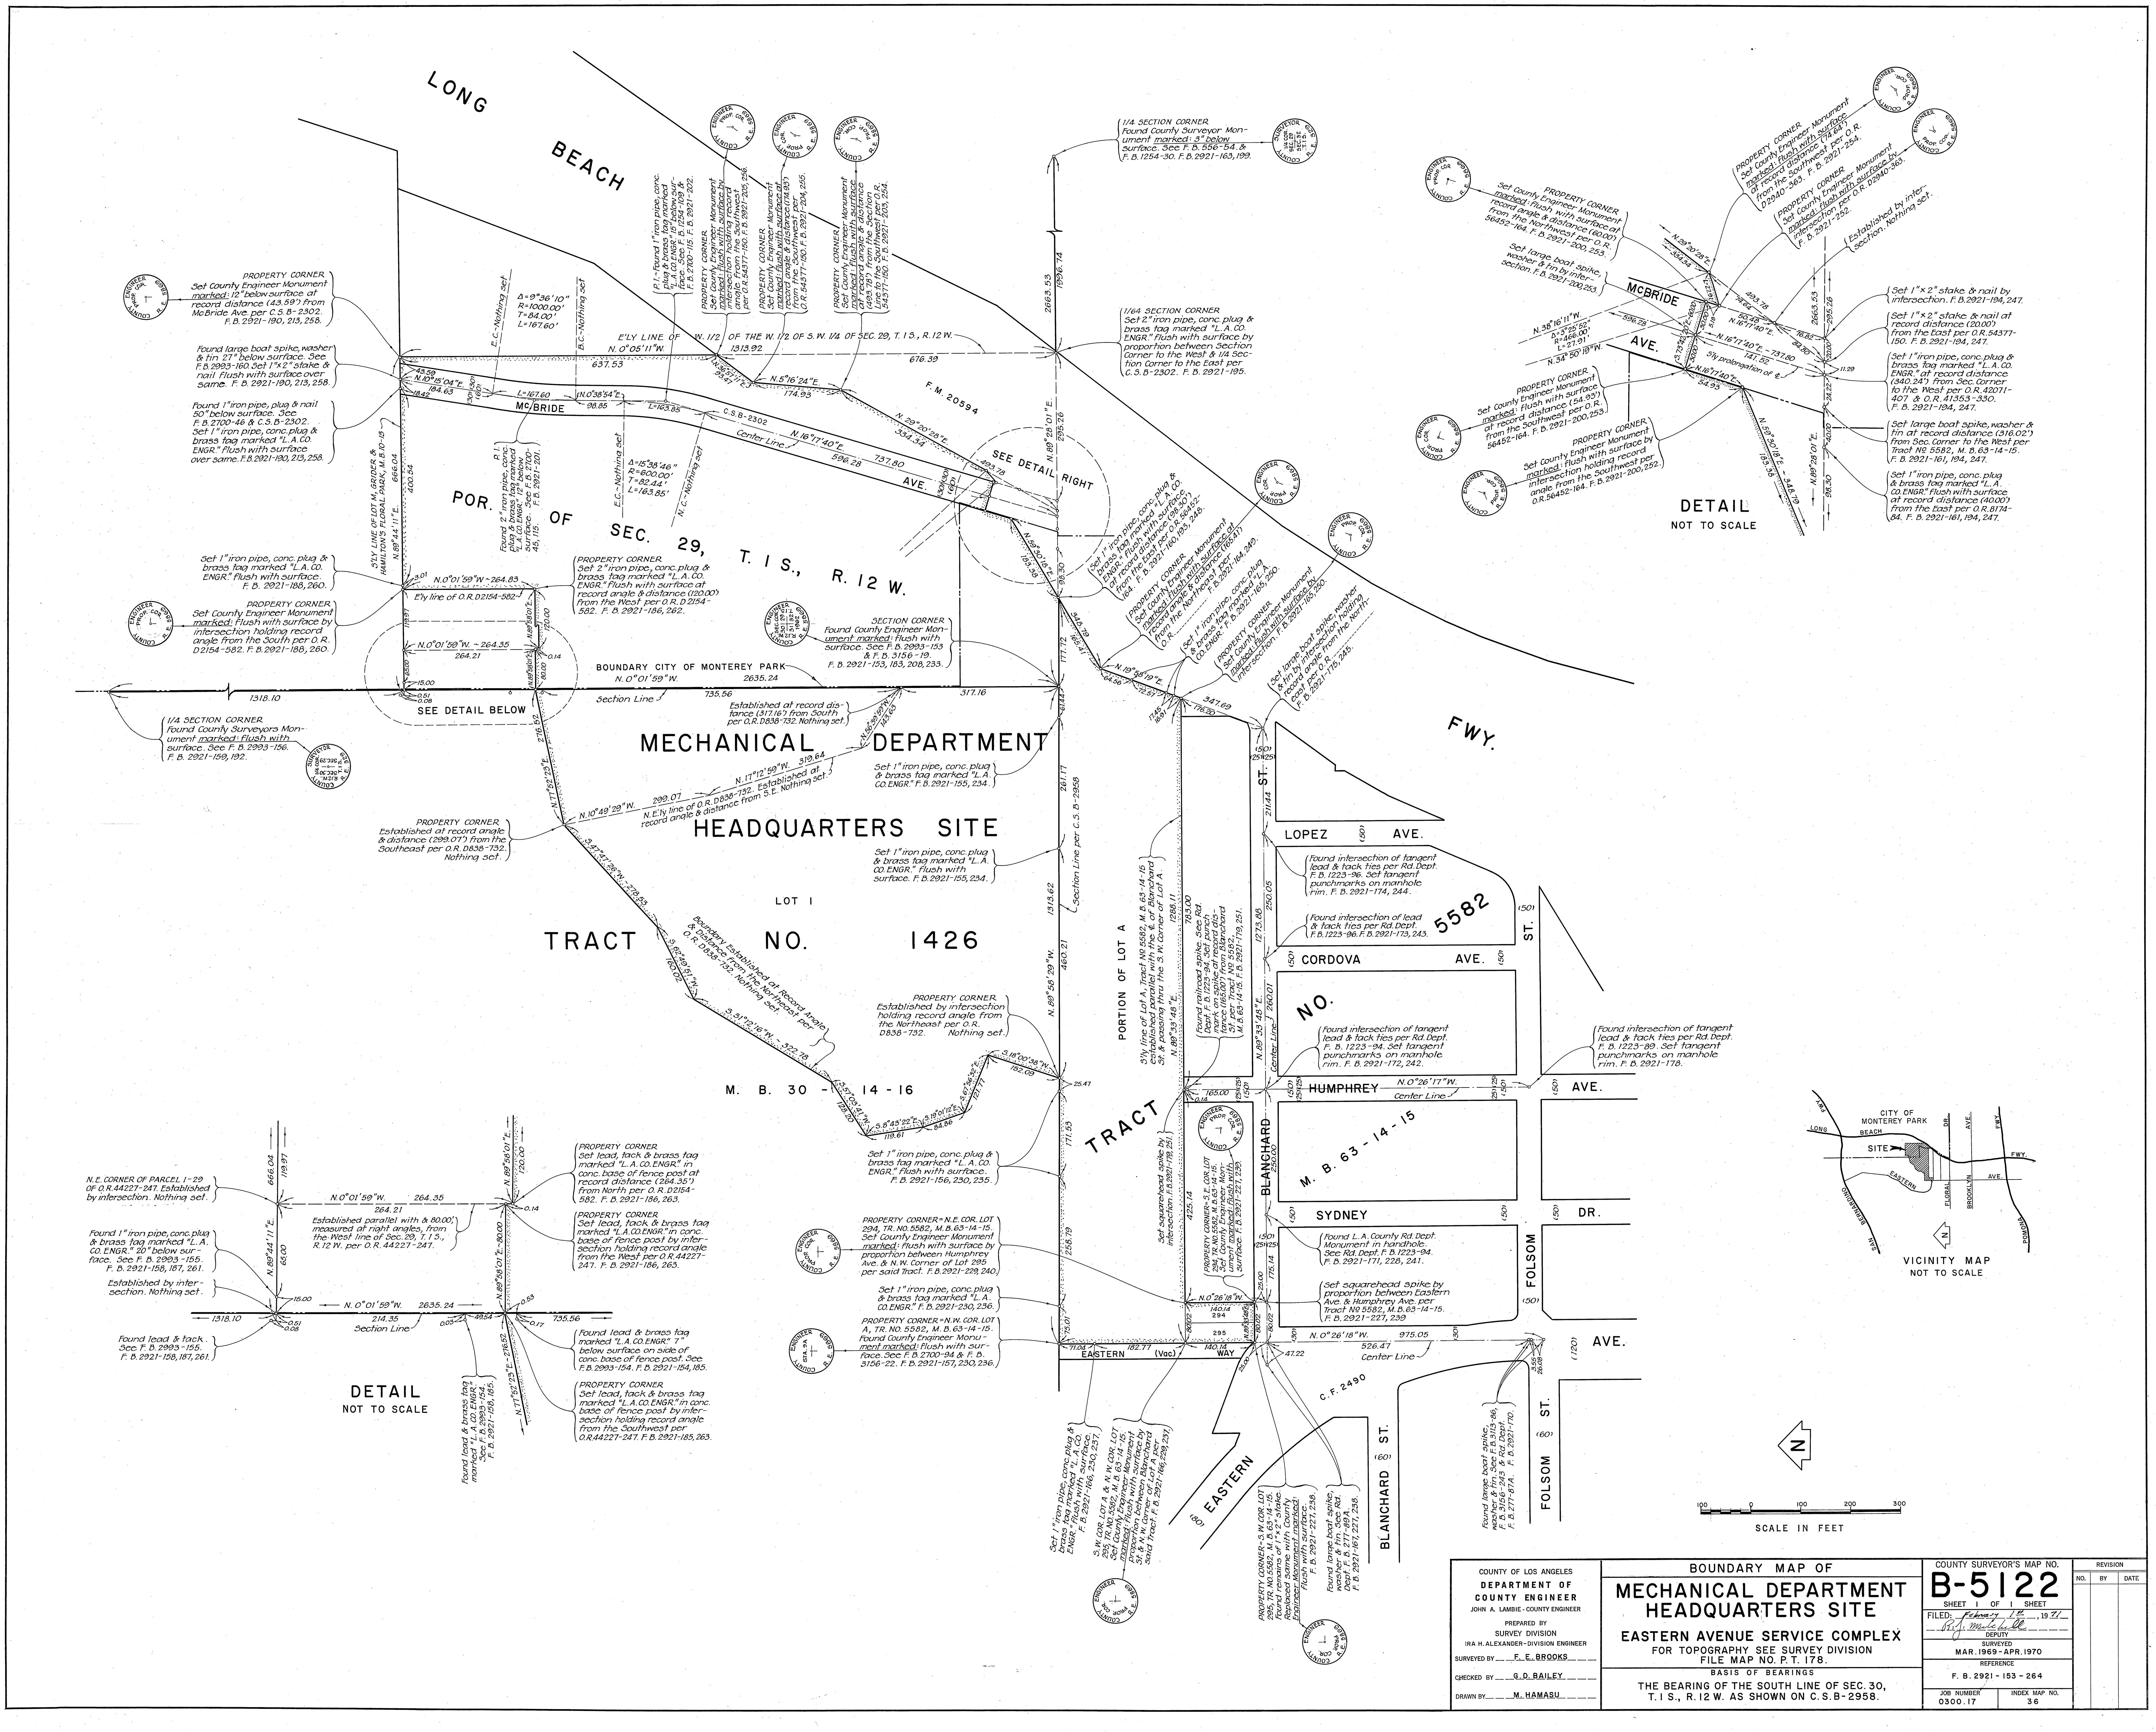

COUNTY OF LOS ANGELES DEPARTMENT OF COUNTY ENGINEER JOHN A. LAMBIE - COUNTY ENGINEER PREPARED BY SURVEY DIVISION IRA H. ALEXANDER - DIVISION ENGINEER SURVEYED BY F. E. BROOKS CHECKED BY G. D. BAILEY DRAWN BY M. HAMASU	BOUNDARY MAP OF **MECHANICAL DEPARTMENT HEADQUARTERS SITE** EASTERN AVENUE SERVICE COMPLEX FOR TOPOGRAPHY SEE SURVEY DIVISION FILE MAP NO. P.T. 178. BASIS OF BEARINGS THE BEARING OF THE SOUTH LINE OF SEC. 30, T. 1 S., R. 12 W. AS SHOWN ON C.S.B-2958.	COUNTY SURVEYOR'S MAP NO. **B-5122** SHEET 1 OF 1 SHEET FILED: February 1st, 1971 R. J. Mitchell DEPUTY SURVEYED MAR. 1969 - APR. 1970 REFERENCE F.B. 2921 - 153 - 264 JOB NUMBER 0300.17 INDEX MAP NO. 36	REVISION NO. BY DATE

C.S.B-2155